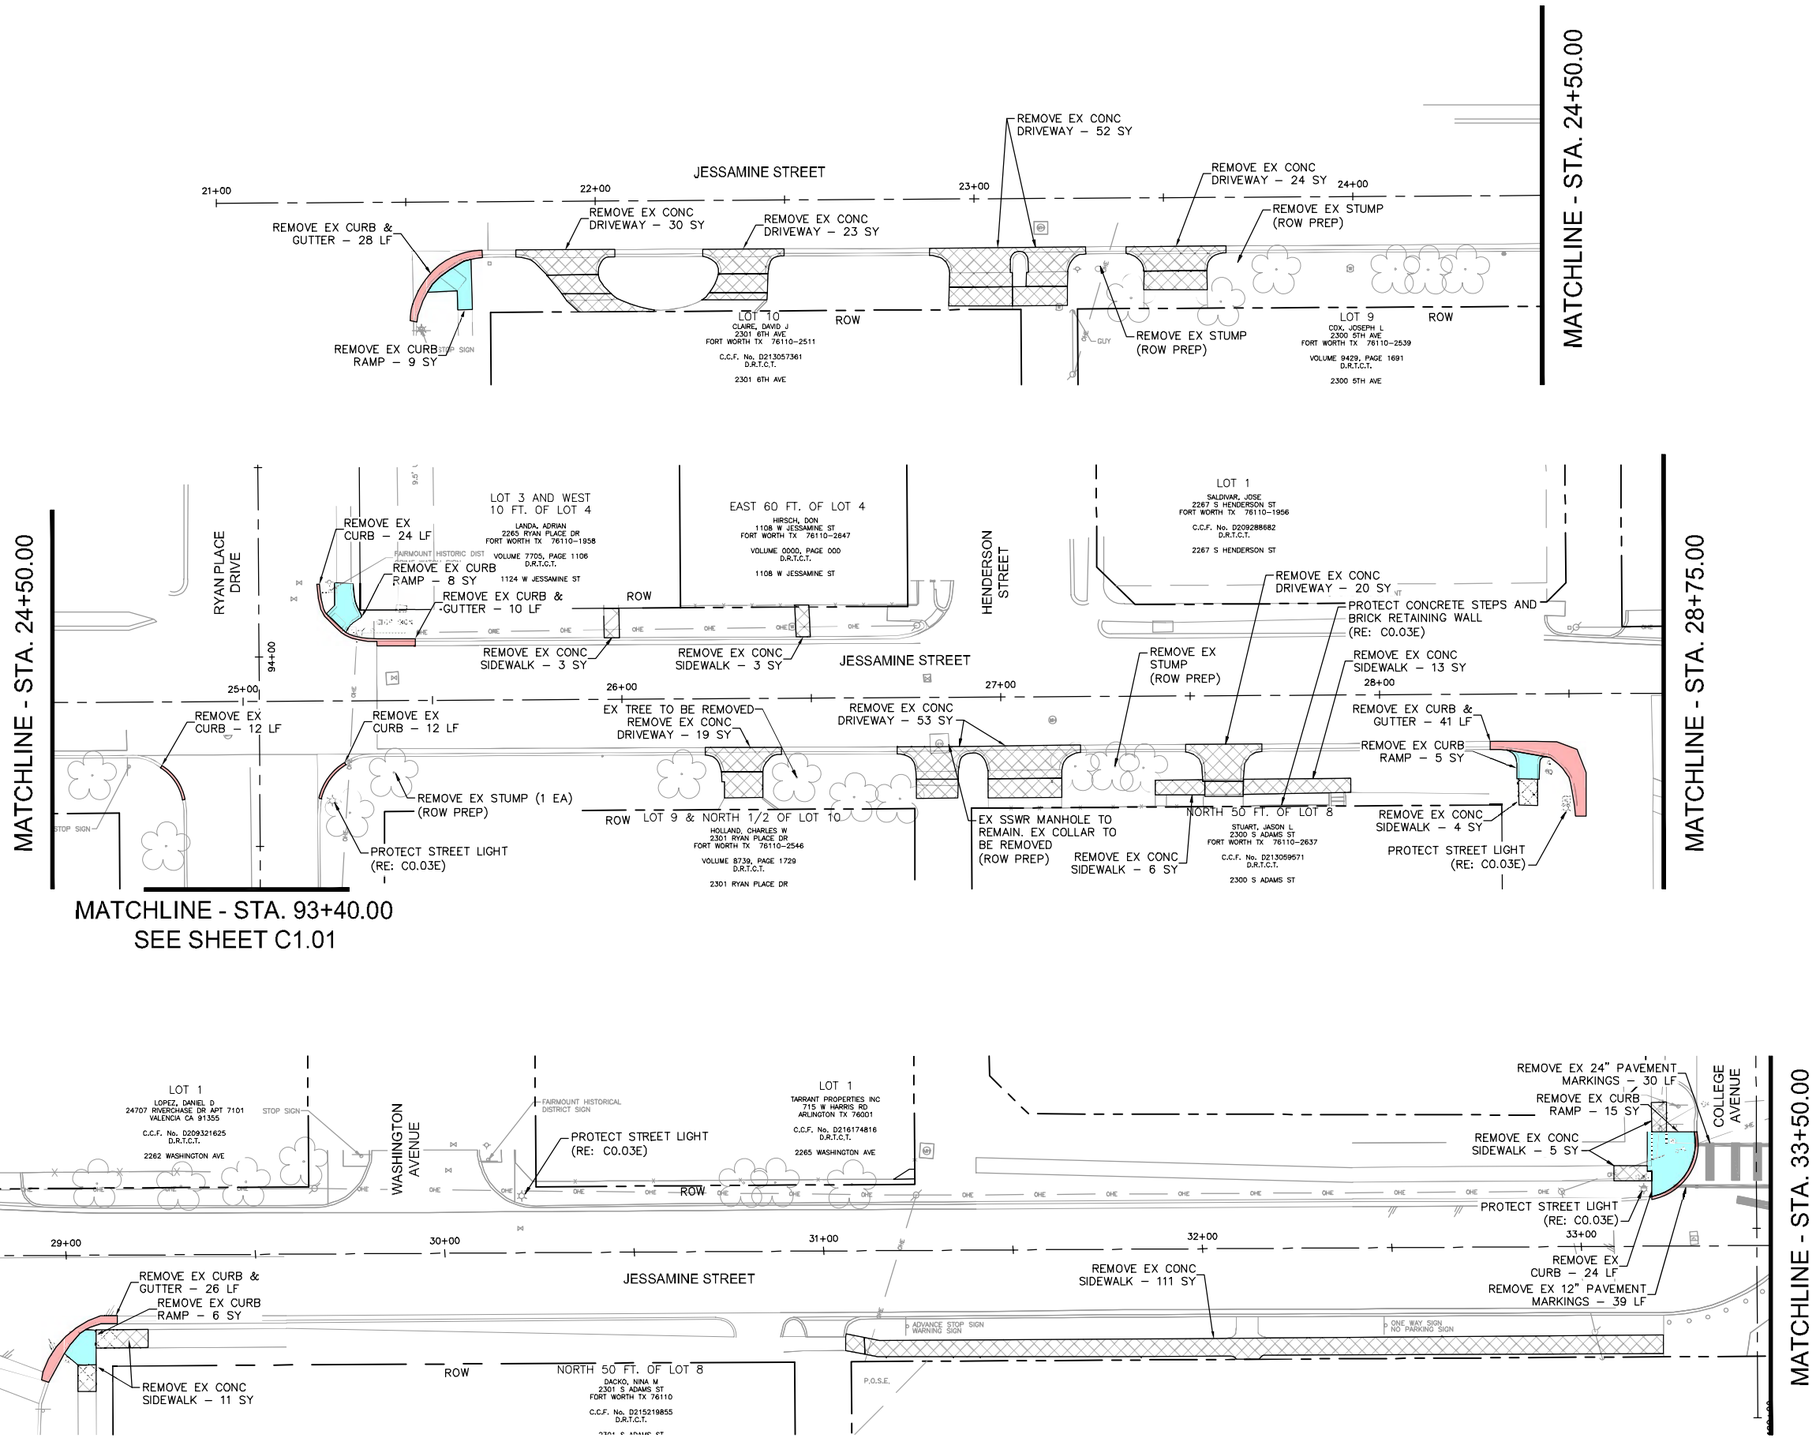

NORTH

GRAPHIC SCALE IN FEET
0 10 20 40
IF SHEET IS 11X17, SCALE IS 1"=40'

EX ROW
EX APPROX ROW
EX UTILITY EASEMENT
TROE LIMITS
EX CONCRETE TO BE REMOVED
EX CURB AND GUTTER TO BE REMOVED
EX CURB RAMP TO BE REMOVED
EX ASPHALT PAVEMENT TO BE REMOVED
EX CONCRETE MEDIAN TO BE REMOVED
EX GRAVEL TO BE REMOVED

NOTE:

1. SEE SHEET C0.03E FOR PROJECT SPECIFIC NOTES.

THE CONTRACTOR SHALL CONTACT THE FOLLOWING AT LEAST 48 HOURS PRIOR TO CONSTRUCTION:

AT&T 1-800-331-0500
FORT WORTH T&PW (817)-392-8100
ATMOS ENERGY (817)-207-2821
ONCOR ELECTRIC (888)-313-6862
TXU ENERGY (972)-791-2888
SPECTRUM (866)-874-2389
ALL OTHER FACILITIES 1-800-DIG-TESS

MAPSCO NO.
76-V, 76-R, 76-S, 78-P, 78-Q, 78-T, 78-U

8/3/2021

Kimley»Horn

© 2021 KIMLEY-HORN AND ASSOCIATES, INC.
TBPE REGISTERED ENGINEERING FIRM F-928
801 CHERRY STREET, SUITE 1300
FORT WORTH, TEXAS 76102
P: 817-335-6511 F: 817-335-5070
WWW.KIMLEY-HORN.COM

TEXAS DEPARTMENT OF TRANSPORTATION
© 2021

FY 2018 SAFE ROUTE TO SCHOOL (SRTS) IMPROVEMENTS
DAGGETT ELEMENTARY SCHOOL

REMOVAL LAYOUT - JESSAMINE ST BEGIN TO 33+50

FED.RD.	PROJECT NO.	HIGHWAY NO.
06	STP 2021(953)TP	

STATE	DISTRICT	COUNTY	SHEET NO.
TEXAS	FTW	TARRANT	C1.06
CONTROL	SECTION	JOB	
0902	90	083	

PLOTTED BY: SHAH, ZAHRA
PLOT DATE: 8/9/2021 11:40 AM
LOCATION: K:\FTW_TPTO\061018211-CFW-2018-SRTS\CADD\SHEETS\PLAN SET 2\DAGGETT\REMOVAL LAYOUT - DAGGETT.DWG
LAST SAVED: 8/9/2021 11:06 AM

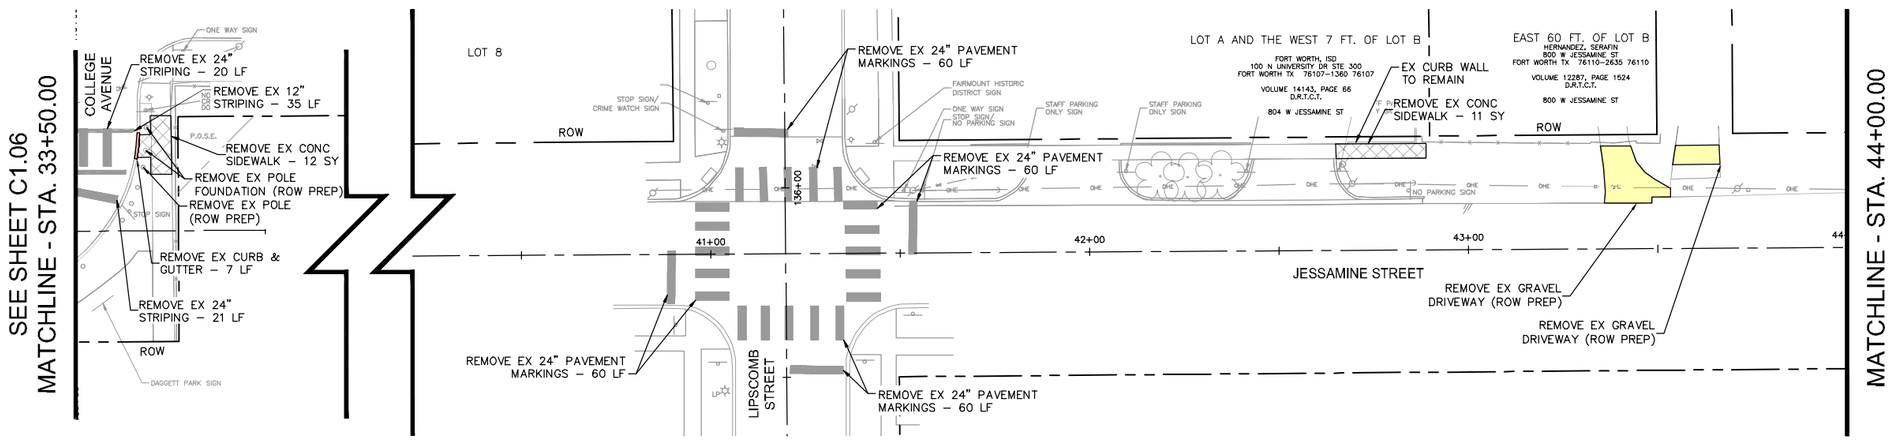

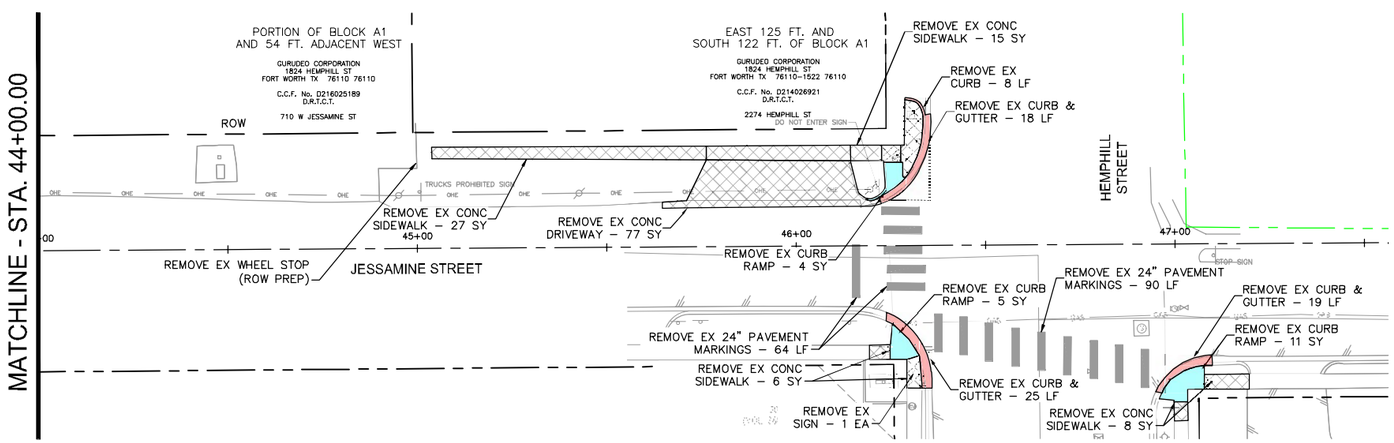

NORTH

GRAPHIC SCALE IN FEET
0 10 20 40
IF SHEET IS 11X17, SCALE IS 1"=40'

- EX ROW
- EX APPROX ROW
- EX UTILITY EASEMENT
- TROE LIMITS
- EX CONCRETE TO BE REMOVED
- EX CURB AND GUTTER TO BE REMOVED
- EX CURB RAMP TO BE REMOVED
- EX ASPHALT PAVEMENT TO BE REMOVED
- EX CONCRETE MEDIAN TO BE REMOVED
- EX GRAVEL TO BE REMOVED

NOTE:

1. SEE SHEET C0.03E FOR PROJECT SPECIFIC NOTES.

THE CONTRACTOR SHALL CONTACT THE FOLLOWING AT LEAST 48 HOURS PRIOR TO CONSTRUCTION:

AT&T 1-800-331-0500
FORT WORTH T&PW (817)-392-8100
ATMOS ENERGY (817)-207-2821
ONCOR ELECTRIC (888)-313-6862
TXU ENERGY (972)-791-2888
SPECTRUM (866)-874-2389
ALL OTHER FACILITIES 1-800-DIG-TESS

MAPSCO NO.
76-V, 76-R, 76-S, 78-P, 78-Q, 78-T, 78-U

8/3/2021

Kimley»Horn

© 2021 KIMLEY-HORN AND ASSOCIATES, INC.
TBPE REGISTERED ENGINEERING FIRM F-928
801 CHERRY STREET, SUITE 1300
FORT WORTH, TEXAS 76102
P: 817-335-6511 F: 817-335-5070
WWW.KIMLEY-HORN.COM

TEXAS DEPARTMENT OF TRANSPORTATION
© 2021

FY 2018 SAFE ROUTE TO SCHOOL (SRTS) IMPROVEMENTS
DAGGETT ELEMENTARY SCHOOL

REMOVAL LAYOUT - JESSAMINE ST STA. 33+50 TO END

FED.RD.	PROJECT NO.	HIGHWAY NO.
06	STP 2021(953)TP	

STATE	DISTRICT	COUNTY	SHEET NO.
TEXAS	FTW	TARRANT	C1.07
CONTROL	SECTION	JOB	
0902	90	083	

PLOTTED BY: SHAH, ZAHRA
PLOT DATE: 8/9/2021 11:40 AM
LOCATION: K:\FTW_TPTO\061018211-CFW-2018-SRTS\CADD\SHEETS\PLAN SET 2\DAGGETT\REMOVAL LAYOUT - DAGGETT.DWG
LAST SAVED: 8/9/2021 11:06 AM

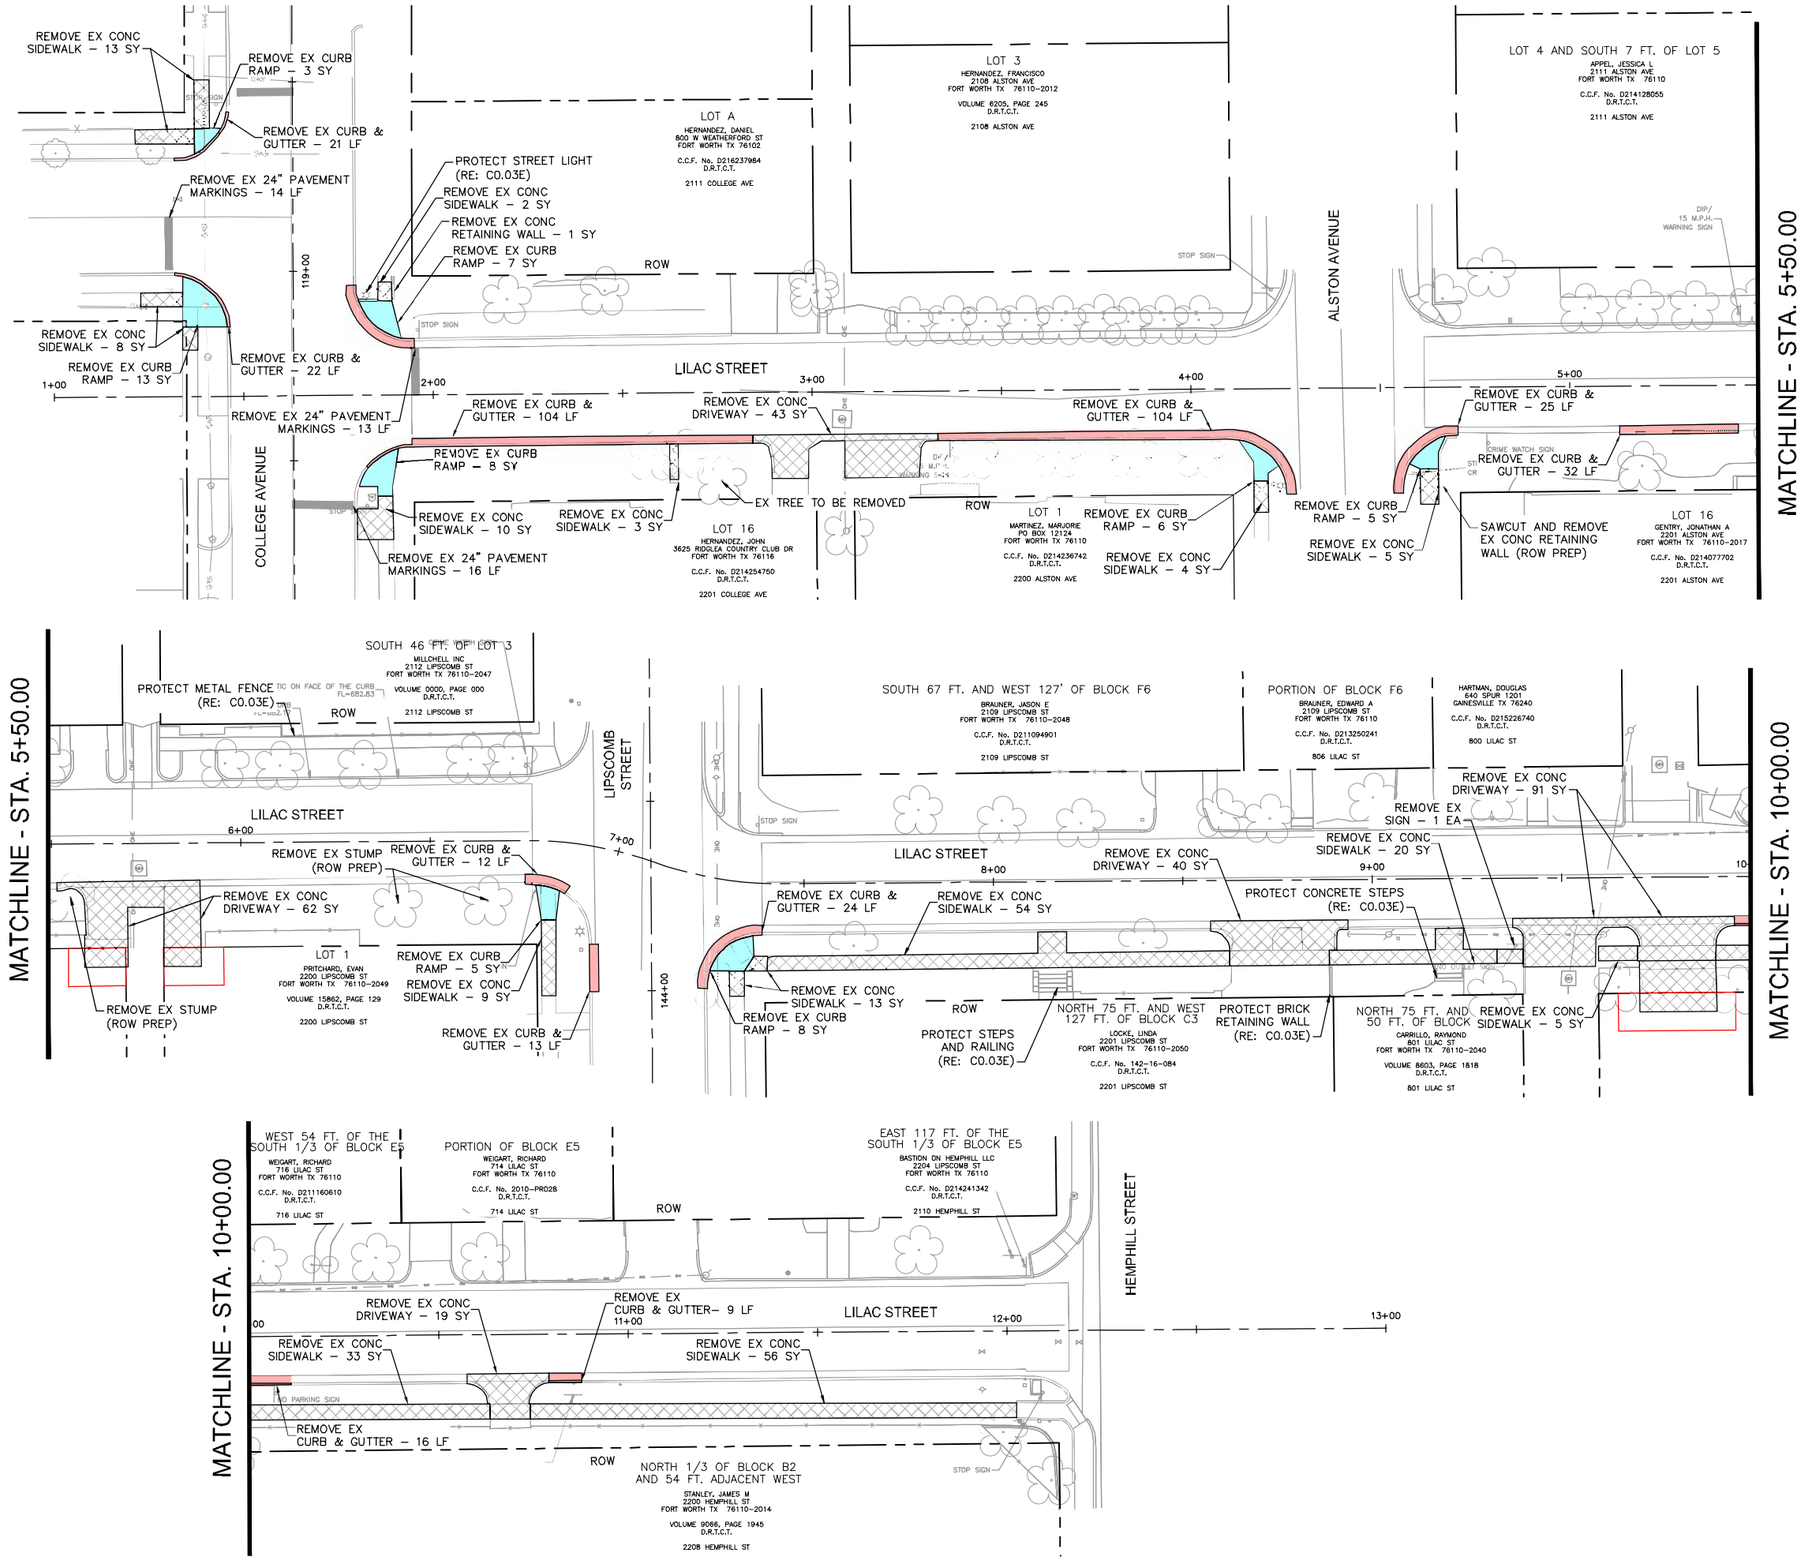

NORTH

GRAPHIC SCALE IN FEET
0 10 20 40
IF SHEET IS 11X17, SCALE IS 1"=40'

- EX ROW
- EX APPROX ROW
- EX UTILITY EASEMENT
- TROE LIMITS
- EX CONCRETE TO BE REMOVED
- EX CURB AND GUTTER TO BE REMOVED
- EX CURB RAMP TO BE REMOVED
- EX ASPHALT PAVEMENT TO BE REMOVED
- EX CONCRETE MEDIAN TO BE REMOVED
- EX GRAVEL TO BE REMOVED

NOTE:

1. SEE SHEET C0.03E FOR PROJECT SPECIFIC NOTES.

THE CONTRACTOR SHALL CONTACT THE FOLLOWING AT LEAST 48 HOURS PRIOR TO CONSTRUCTION:

AT&T 1-800-331-0500
FORT WORTH T&PW (817)-392-8100
ATMOS ENERGY (817)-207-2821
ONCOR ELECTRIC (888)-313-6862
TXU ENERGY (972)-791-2888
SPECTRUM (866)-874-2389
ALL OTHER FACILITIES 1-800-DIG-TESS

MAPSCO NO.
76-V, 76-R, 76-S, 78-P, 78-Q, 78-T, 78-U

8/3/2021

Kimley»Horn

© 2021 KIMLEY-HORN AND ASSOCIATES, INC.
TBPE REGISTERED ENGINEERING FIRM F-928
801 CHERRY STREET, SUITE 1300
FORT WORTH, TEXAS 76102
P: 817-335-6511 F: 817-335-5070
WWW.KIMLEY-HORN.COM

TEXAS DEPARTMENT OF TRANSPORTATION
© 2021

FY 2018 SAFE ROUTE TO SCHOOL (SRTS) IMPROVEMENTS
DAGGETT ELEMENTARY SCHOOL

REMOVAL LAYOUT - LILAC ST BEGIN TO END

FED.RD.	PROJECT NO.	HIGHWAY NO.
06	STP 2021(953)TP	

STATE	DISTRICT	COUNTY	SHEET NO.
TEXAS	FTW	TARRANT	C1.08
CONTROL	SECTION	JOB	
0902	90	083	

PLOTTED BY: SHAH, ZAHRA
PLOT DATE: 8/9/2021 11:40 AM
LOCATION: K:\FTW_TPTO\061018211-CFW-2018-SRTS\CADD\SHEETS\PLAN SET 2\DAGGETT\REMOVAL LAYOUT - DAGGETT.DWG
LAST SAVED: 8/9/2021 11:06 AM

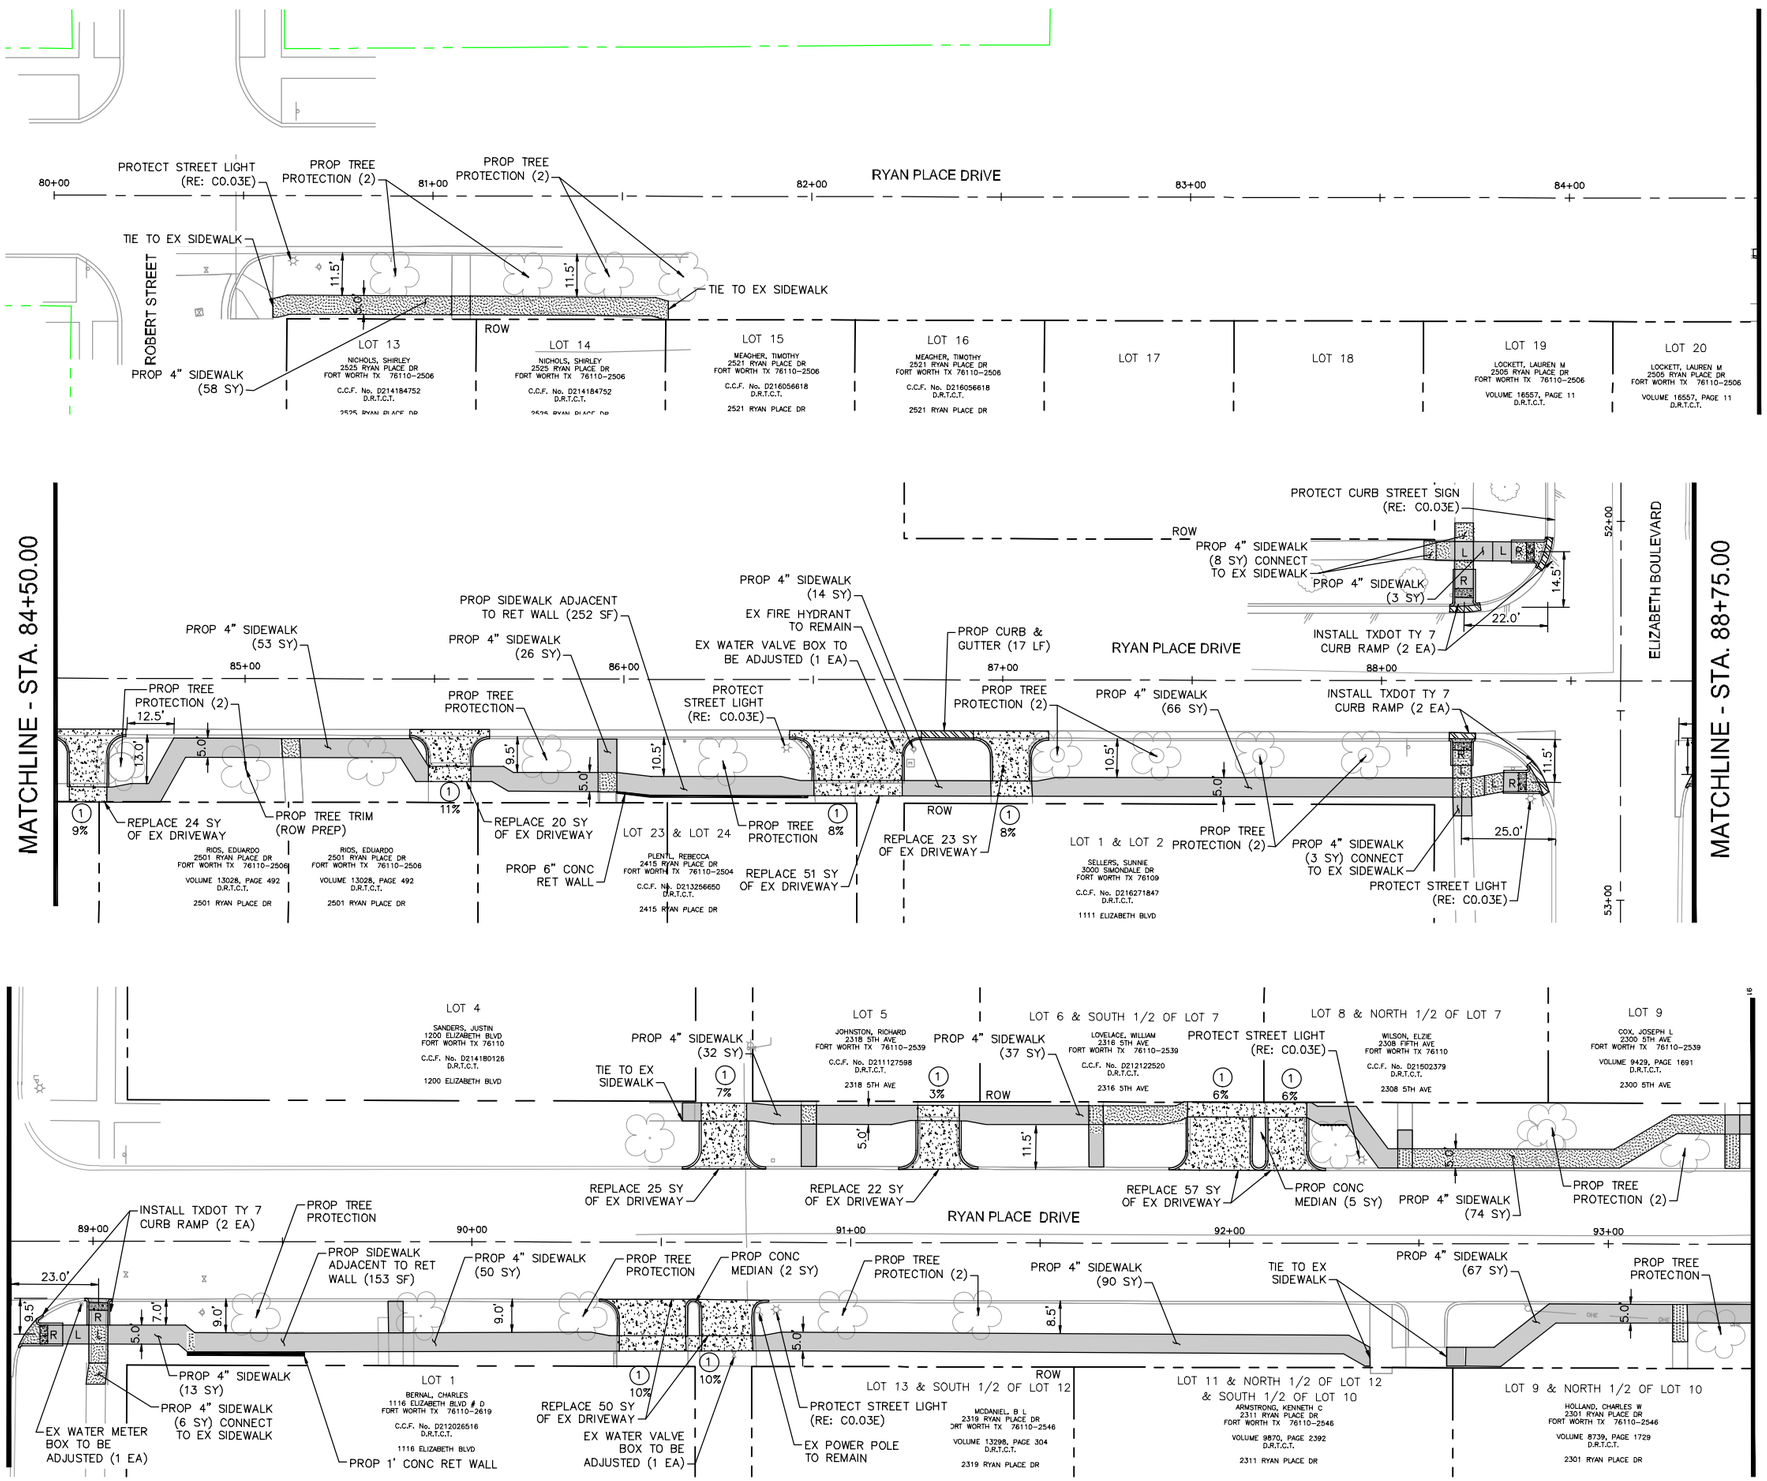

NORTH

GRAPHIC SCALE IN FEET
0 10 20 40

IF SHEET IS 11X17, SCALE IS 1"=40'

- EX ROW
- EX APPROX ROW
- EX UTILITY EASEMENT
- TROE LIMITS
- FENCE LINE
- PROP CONCRETE CURB
- PROP CONCRETE CURB AND GUTTER
- PROPOSED CONCRETE SIDEWALK/CURB RAMP
- PROPOSED CONCRETE DRIVEWAY
- PROPOSED RETAINING WALL
- TRUNCATED DOMES
- R — RAMP (8.33% MAX SLOPE)
- L — LANDING (2% MAX SLOPE IN ANY DIRECTION)
- X XX% — DRIVEWAY TYPE AND SLOPE RE: SHEET C0.08A

NOTE:

1. SEE SHEET C0.03E FOR PROJECT SPECIFIC NOTES.
2. UNDERGROUND STREET LIGHT WIRING IS PRESENT THROUGHOUT DAGGETT ELEMENTARY PROJECT AREA. IF CONDUIT IS HIT, CONTACT TPW STREET LIGHTS DEPARTMENT AT 817-392-7738.

THE CONTRACTOR SHALL CONTACT THE FOLLOWING AT LEAST 48 HOURS PRIOR TO CONSTRUCTION:

AT&T 1-800-331-0500
FORT WORTH T&PW (817)-392-8100
ATMOS ENERGY (817)-207-2821
ONCOR ELECTRIC (888)-313-6862
TXU ENERGY (972)-791-2888
SPECTRUM (866)-874-2389
ALL OTHER FACILITIES 1-800-DIG-TESS

MAPSCO NO.
78-P, 78-Q, 78-T, 78-U

STATE OF TEXAS
DEREK ANDREE
LICENSED
PROFESSIONAL ENGINEER
No. 98762

8/3/2021

Kimley»Horn

© 2021 KIMLEY-HORN AND ASSOCIATES, INC.
TBPE REGISTERED ENGINEERING FIRM F-928
801 CHERRY STREET, SUITE 1300
FORT WORTH, TEXAS 76102
P: 817-335-6511 F: 817-335-5070
WWW.KIMLEY-HORN.COM

TEXAS DEPARTMENT OF TRANSPORTATION
© 2021

FY 2018 SAFE ROUTE TO SCHOOL (SRTS) IMPROVEMENTS
DAGGETT ELEMENTARY SCHOOL

PAVING LAYOUT - RYAN PLACE DR BEGIN TO 93+40

FED.RD.	PROJECT NO.	HIGHWAY NO.
06	STP 2021(953)TP	VA

STATE	DISTRICT	COUNTY	SHEET NO.
TEXAS	FTW	TARRANT	C2.01
CONTROL	SECTION	JOB	
0902	90	083	

PLOTTED BY: SHAH, ZAHRA
PLOT DATE: 8/9/2021 11:41 AM
LOCATION: K:\FTW_TPTO\061018211-CFW-2018-SRTS\CADD\SHEETS\PLAN SET 2\DAGGETT\PAVING LAYOUT - DAGGETT.DWG
LAST SAVED: 8/9/2021 11:07 AM

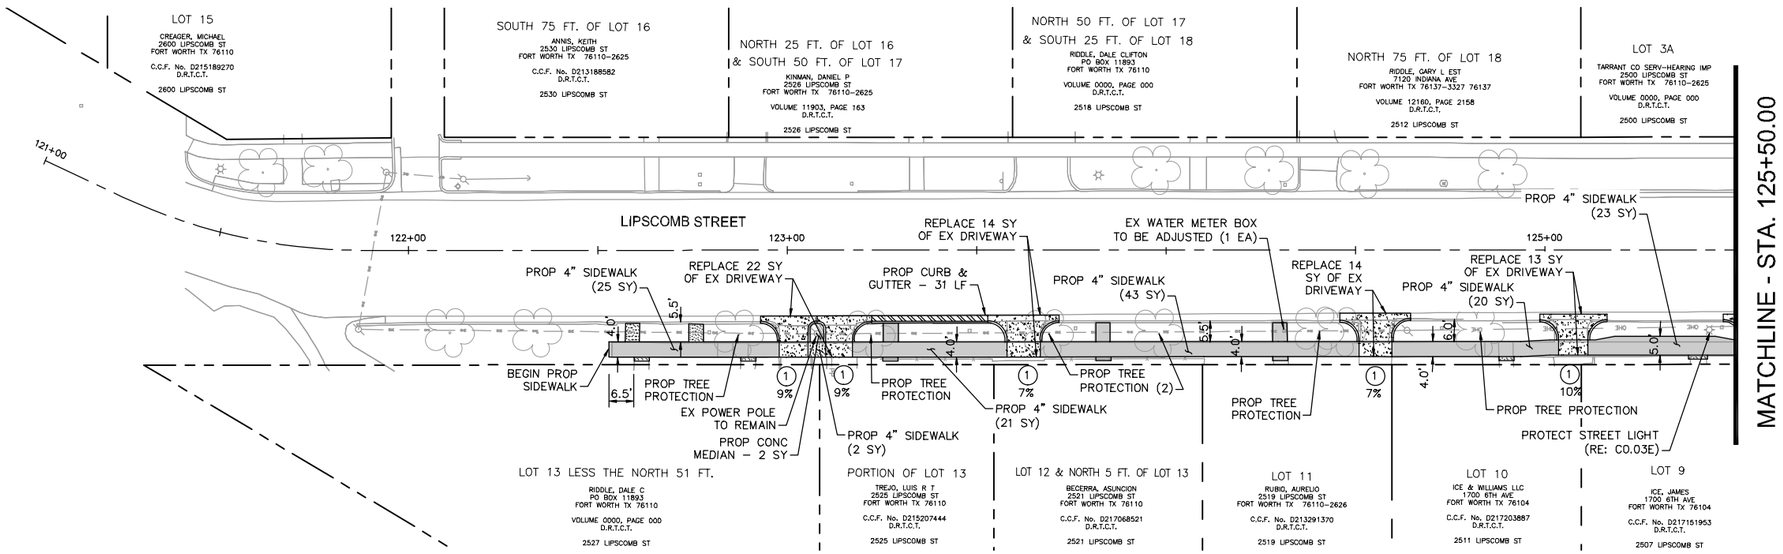

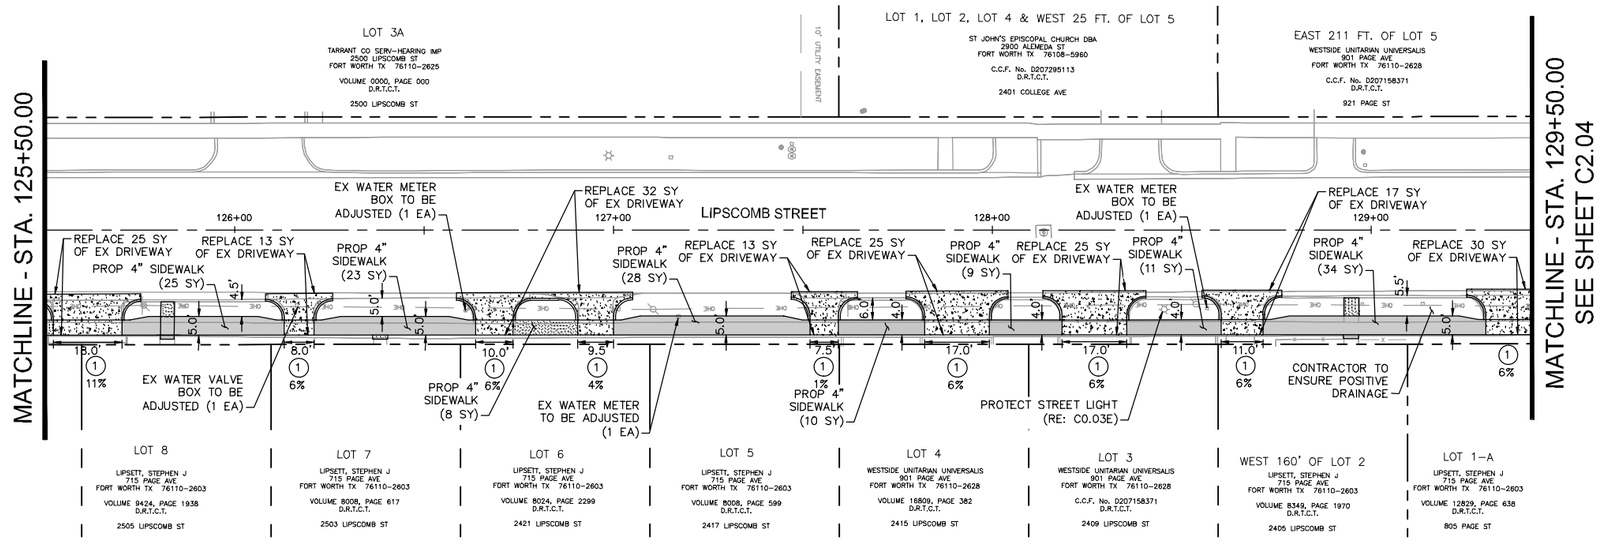

NORTH

GRAPHIC SCALE IN FEET
0 10 20 40

IF SHEET IS 11X17, SCALE IS 1"=40'

- EX ROW
- EX APPROX ROW
- EX UTILITY EASEMENT
- TROE LIMITS
- X — FENCE LINE
- PROP CONCRETE CURB
- PROP CONCRETE CURB AND GUTTER
- PROPOSED CONCRETE SIDEWALK/CURB RAMP
- PROPOSED CONCRETE DRIVEWAY
- PROPOSED RETAINING WALL
- TRUNCATED DOMES
- R — RAMP (8.33% MAX SLOPE)
- L — LANDING (2% MAX SLOPE IN ANY DIRECTION)
- (X) XX% — DRIVEWAY TYPE AND SLOPE RE: SHEET C0.08A

NOTE:

1. SEE SHEET C0.03E FOR PROJECT SPECIFIC NOTES.
2. UNDERGROUND STREET LIGHT WIRING IS PRESENT THROUGHOUT DAGGETT ELEMENTARY PROJECT AREA. IF CONDUIT IS HIT, CONTACT TPW STREET LIGHTS DEPARTMENT AT 817-392-7738.

THE CONTRACTOR SHALL CONTACT THE FOLLOWING AT LEAST 48 HOURS PRIOR TO CONSTRUCTION:

AT&T 1-800-331-0500
FORT WORTH T&PW (817)-392-8100
ATMOS ENERGY (817)-207-2821
ONCOR ELECTRIC (888)-313-6862
TXU ENERGY (972)-791-2888
SPECTRUM (866)-874-2389
ALL OTHER FACILITIES 1-800-DIG-TESS

MAPSCO NO.
78-P, 78-Q, 78-T, 78-U

8/3/2021

Kimley»Horn

© 2021 KIMLEY-HORN AND ASSOCIATES, INC.
TBPE REGISTERED ENGINEERING FIRM F-928
801 CHERRY STREET, SUITE 1300
FORT WORTH, TEXAS 76102
P: 817-335-6511 F: 817-335-5070
WWW.KIMLEY-HORN.COM

TEXAS DEPARTMENT OF TRANSPORTATION
© 2021

FY 2018 SAFE ROUTE TO SCHOOL (SRTS) IMPROVEMENTS
DAGGETT ELEMENTARY SCHOOL

PAVING LAYOUT - LIPSCOMB ST
BEGIN TO 129+50

FED.RD.	PROJECT NO.	HIGHWAY NO.
06	STP 2021(953)TP	VA

STATE	DISTRICT	COUNTY	SHEET NO.
TEXAS	FTW	TARRANT	C2.02
CONTROL	SECTION	JOB	
0902	90	083	

PLOTTED BY: SHAH, ZAHRA
PLOT DATE: 8/9/2021 11:41 AM
LOCATION: K:\FTW_TPTO\061018211-CFW-2018-SRTS\CADD\SHEETS\PLAN SET 2\DAGGETT\PAVING LAYOUT - DAGGETT.DWG
LAST SAVED: 8/9/2021 11:07 AM

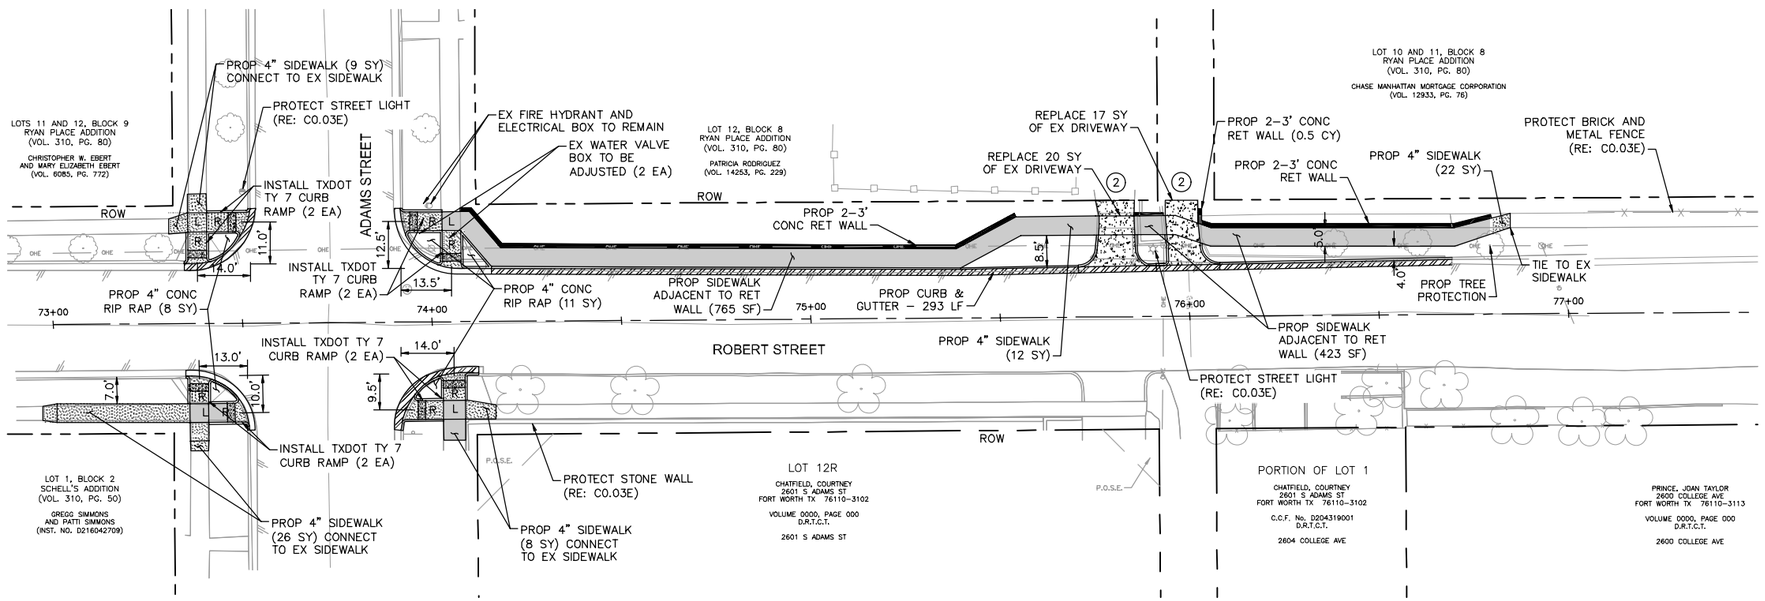

NORTH

GRAPHIC SCALE IN FEET
0 10 20 40

IF SHEET IS 11X17, SCALE IS 1"=40'

- EX ROW
- EX APPROX ROW
- EX UTILITY EASEMENT
- TROE LIMITS
- FENCE LINE
- PROP CONCRETE CURB
- PROP CONCRETE CURB AND GUTTER
- PROPOSED CONCRETE SIDEWALK/CURB RAMP
- PROPOSED CONCRETE DRIVEWAY
- PROPOSED RETAINING WALL
- TRUNCATED DOMES
- R — RAMP (8.33% MAX SLOPE)
- L — LANDING (2% MAX SLOPE IN ANY DIRECTION)
- (X) XX% — DRIVEWAY TYPE AND SLOPE RE: SHEET C0.08A

NOTE:

1. SEE SHEET C0.03E FOR PROJECT SPECIFIC NOTES.
2. UNDERGROUND STREET LIGHT WIRING IS PRESENT THROUGHOUT DAGGETT ELEMENTARY PROJECT AREA. IF CONDUIT IS HIT, CONTACT TPW STREET LIGHTS DEPARTMENT AT 817-392-7738.

THE CONTRACTOR SHALL CONTACT THE FOLLOWING AT LEAST 48 HOURS PRIOR TO CONSTRUCTION:

AT&T 1-800-331-0500
FORT WORTH T&PW (817)-392-8100
ATMOS ENERGY (817)-207-2821
ONCOR ELECTRIC (888)-313-6862
TXU ENERGY (972)-791-2888
SPECTRUM (866)-874-2389
ALL OTHER FACILITIES 1-800-DIG-TESS

MAPSCO NO.
78-P, 78-Q, 78-T, 78-U

8/3/2021

Kimley»Horn

© 2021 KIMLEY-HORN AND ASSOCIATES, INC.
TBPE REGISTERED ENGINEERING FIRM F-928
801 CHERRY STREET, SUITE 1300
FORT WORTH, TEXAS 76102
P: 817-335-6511 F: 817-335-5070
WWW.KIMLEY-HORN.COM

TEXAS DEPARTMENT OF TRANSPORTATION © 2021

FY 2018 SAFE ROUTE TO SCHOOL (SRTS) IMPROVEMENTS
DAGGETT ELEMENTARY SCHOOL

PAVING LAYOUT - ROBERT ST
BEGIN TO END

FED.RD.	PROJECT NO.	HIGHWAY NO.
06	STP 2021(953)TP	VA

STATE	DISTRICT	COUNTY	SHEET NO.
TEXAS	FTW	TARRANT	C2.03
CONTROL	SECTION	JOB	
0902	90	083	

PLOTTED BY: SHAH, ZAHRA
PLOT DATE: 8/9/2021 11:41 AM
LOCATION: K:\FTW_TPTO\061018211-CFW-2018-SRTS\CADD\SHEETS\PLAN SET 2\DAGGETT\PAVING LAYOUT - DAGGETT.DWG
LAST SAVED: 8/9/2021 11:07 AM

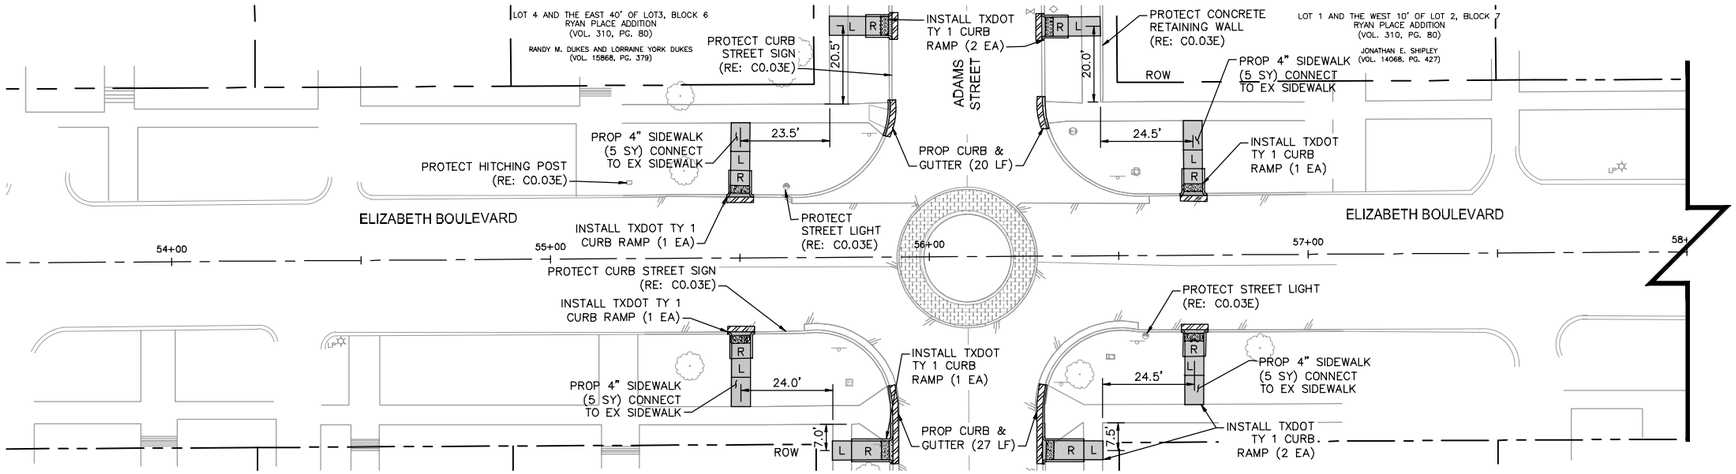

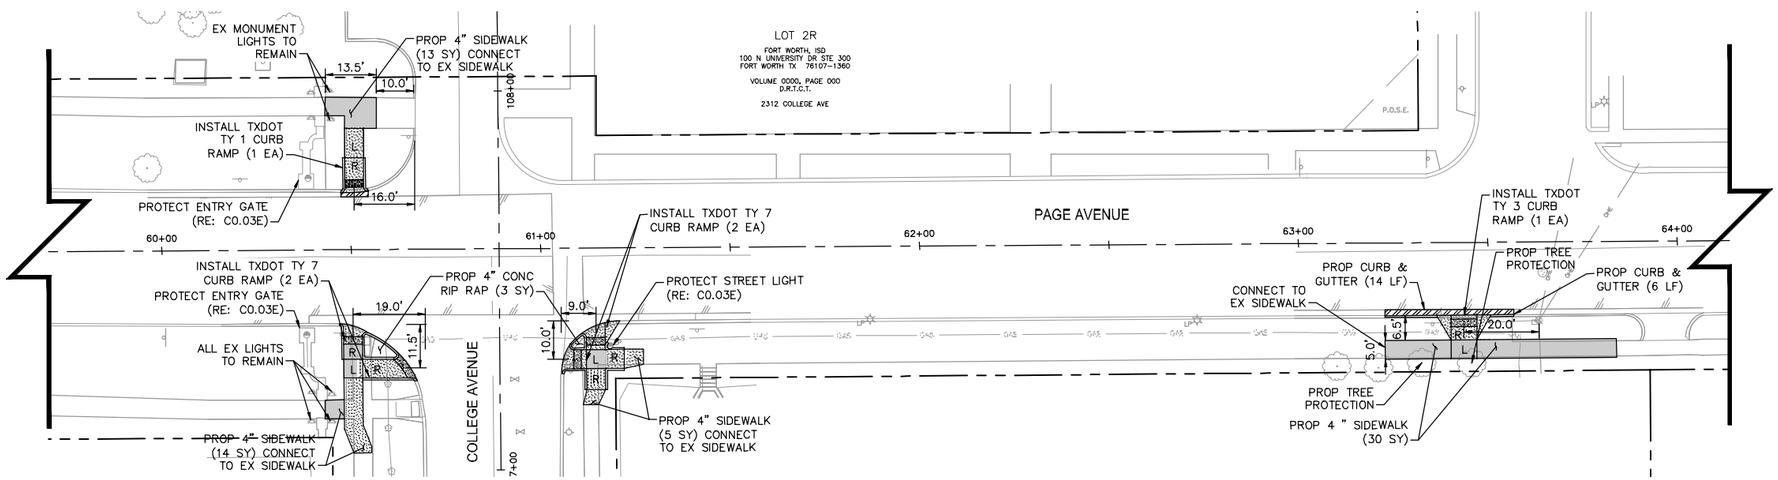

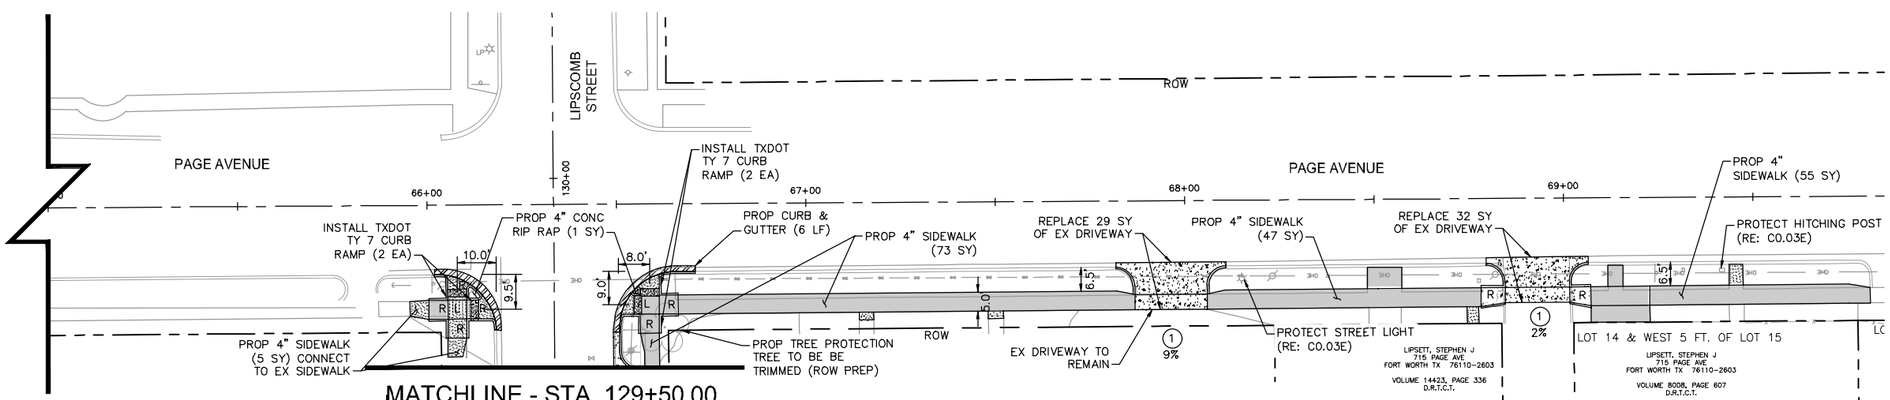

MATCHLINE - STA. 129+50.00
SEE SHEET C2.02

NORTH

GRAPHIC SCALE IN FEET
0 10 20 40

IF SHEET IS 11X17, SCALE IS 1"=40'

- EX ROW
- EX APPROX ROW
- EX UTILITY EASEMENT
- TROE LIMITS
- X — FENCE LINE
- PROP CONCRETE CURB
- PROP CONCRETE CURB AND GUTTER
- PROPOSED CONCRETE SIDEWALK/CURB RAMP
- PROPOSED CONCRETE DRIVEWAY
- PROPOSED RETAINING WALL
- TRUNCATED DOMES
- R — RAMP (8.33% MAX SLOPE)
- L — LANDING (2% MAX SLOPE IN ANY DIRECTION)
- X XX% — DRIVEWAY TYPE AND SLOPE RE: SHEET C0.08A

NOTE:

1. SEE SHEET C0.03E FOR PROJECT SPECIFIC NOTES.
2. UNDERGROUND STREET LIGHT WIRING IS PRESENT THROUGHOUT DAGGETT ELEMENTARY PROJECT AREA. IF CONDUIT IS HIT, CONTACT TPW STREET LIGHTS DEPARTMENT AT 817-392-7738.

THE CONTRACTOR SHALL CONTACT THE FOLLOWING AT LEAST 48 HOURS PRIOR TO CONSTRUCTION:

AT&T 1-800-331-0500
FORT WORTH T&PW (817)-392-8100
ATMOS ENERGY (817)-207-2821
ONCOR ELECTRIC (888)-313-6862
TXU ENERGY (972)-791-2888
SPECTRUM (866)-874-2389
ALL OTHER FACILITIES 1-800-DIG-TESS

MAPSCO NO.
78-P, 78-Q, 78-T, 78-U

STATE OF TEXAS
ANDREW LUNDEE
06/32
LICENSED
PROFESSIONAL ENGINEER

8/3/2021

Kimley»Horn

© 2021 KIMLEY-HORN AND ASSOCIATES, INC.
TBPE REGISTERED ENGINEERING FIRM F-928
801 CHERRY STREET, SUITE 1300
FORT WORTH, TEXAS 76102
P: 817-335-6511 F: 817-335-5070
WWW.KIMLEY-HORN.COM

TEXAS DEPARTMENT OF TRANSPORTATION
© 2021

FY 2018 SAFE ROUTE TO SCHOOL (SRTS) IMPROVEMENTS
DAGGETT ELEMENTARY SCHOOL

PAVING LAYOUT - ELIZABETH BLVD & PAGE AVE BEGIN TO 69+50

FED.RD.	PROJECT NO.	HIGHWAY NO.	
06	STP 2021(953)TP	VA	
STATE	DISTRICT	COUNTY	SHEET NO.
TEXAS	FTW	TARRANT	C2.04
CONTROL	SECTION	JOB	
0902	90	083	

PLOTTED BY: SHAH, ZAHRA
PLOT DATE: 8/9/2021 11:41 AM
LOCATION: K:\FTW_TPTO\061018211-CFW-2018-SRTS\CADD\SHEETS\PLAN SET 2\DAGGETT\PAVING LAYOUT - DAGGETT.DWG
LAST SAVED: 8/9/2021 11:07 AM

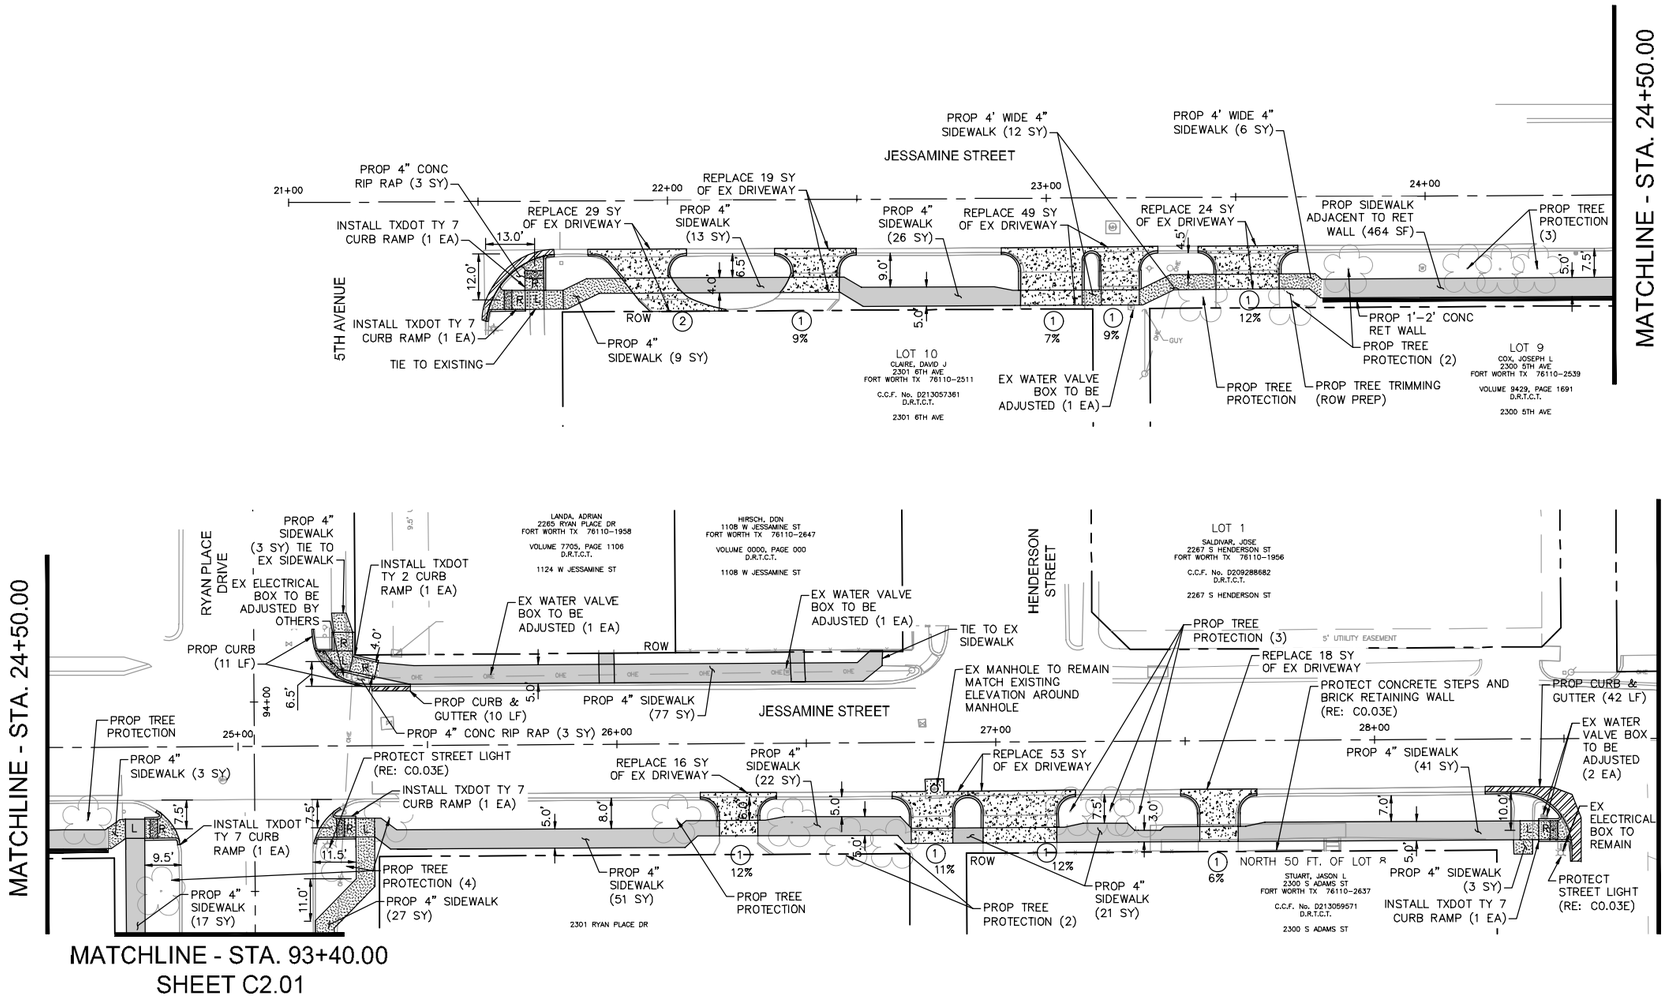

MATCHLINE - STA. 93+40.00
SHEET C2.01

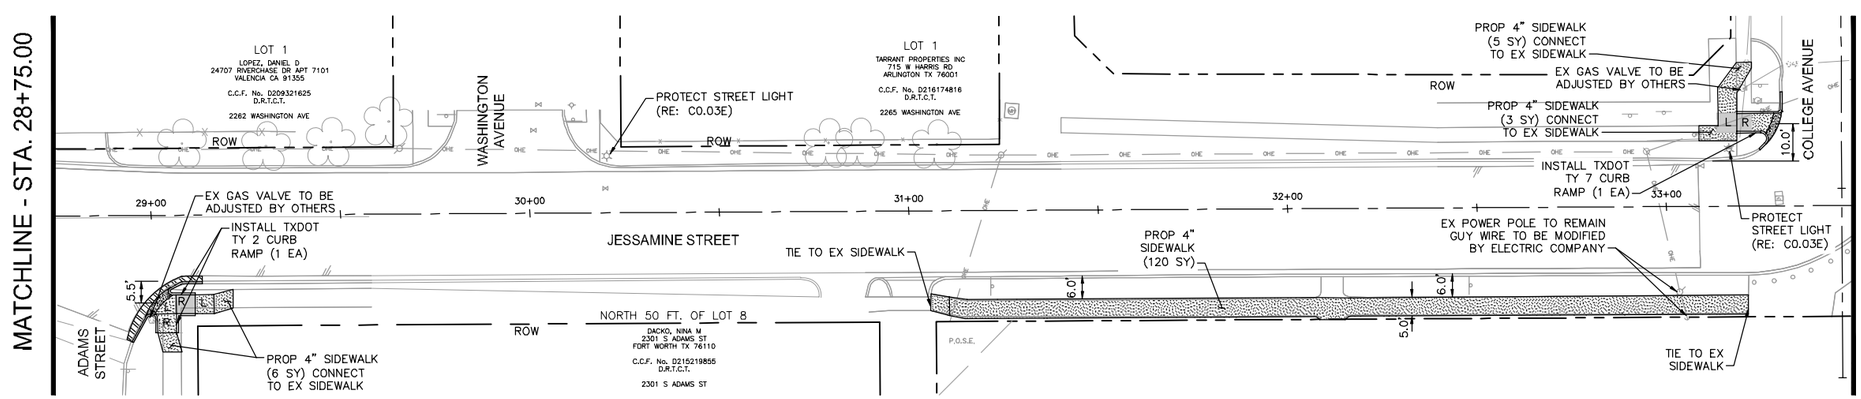

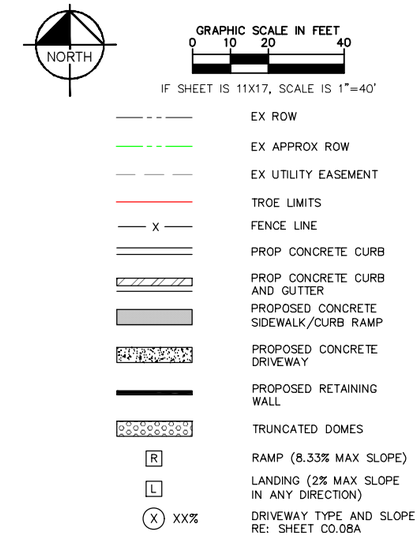

NOTE:

1. SEE SHEET C0.03E FOR PROJECT SPECIFIC NOTES.
2. UNDERGROUND STREET LIGHT WIRING IS PRESENT THROUGHOUT DAGGETT ELEMENTARY PROJECT AREA. IF CONDUIT IS HIT, CONTACT TPW STREET LIGHTS DEPARTMENT AT 817-392-7738.

THE CONTRACTOR SHALL CONTACT THE FOLLOWING AT LEAST 48 HOURS PRIOR TO CONSTRUCTION:

AT&T 1-800-331-0500
FORT WORTH T&PW (817)-392-8100
ATMOS ENERGY (817)-207-2821
ONCOR ELECTRIC (888)-313-6862
TXU ENERGY (972)-791-2888
SPECTRUM (866)-874-2389
ALL OTHER FACILITIES 1-800-DIG-TESS

MAPSCO NO.
78-P, 78-Q, 78-T, 78-U

8/3/2021

Kimley»Horn

© 2021 KIMLEY-HORN AND ASSOCIATES, INC.
TBPE REGISTERED ENGINEERING FIRM F-928
801 CHERRY STREET, SUITE 1300
FORT WORTH, TEXAS 76102
P: 817-335-6511 F: 817-335-5070
WWW.KIMLEY-HORN.COM

TEXAS DEPARTMENT OF TRANSPORTATION
© 2021

FY 2018 SAFE ROUTE TO SCHOOL (SRTS) IMPROVEMENTS
DAGGETT ELEMENTARY SCHOOL

PAVING LAYOUT - JESSAMINE ST
BEGIN TO 33+50

FED.RD.	PROJECT NO.	HIGHWAY NO.
06	STP 2021(953)TP	VA

STATE	DISTRICT	COUNTY	SHEET NO.
TEXAS	FTW	TARRANT	C2.05
CONTROL	SECTION	JOB	
0902	90	083	

PLOTTED BY: SHAH, ZAHRA
PLOT DATE: 8/9/2021 11:41 AM
LOCATION: K:\FTW_TPTO\061018211-CFW-2018-SRTS\CADD\SHEETS\PLAN SET 2\DAGGETT\PAVING LAYOUT - DAGGETT.DWG
LAST SAVED: 8/9/2021 11:07 AM

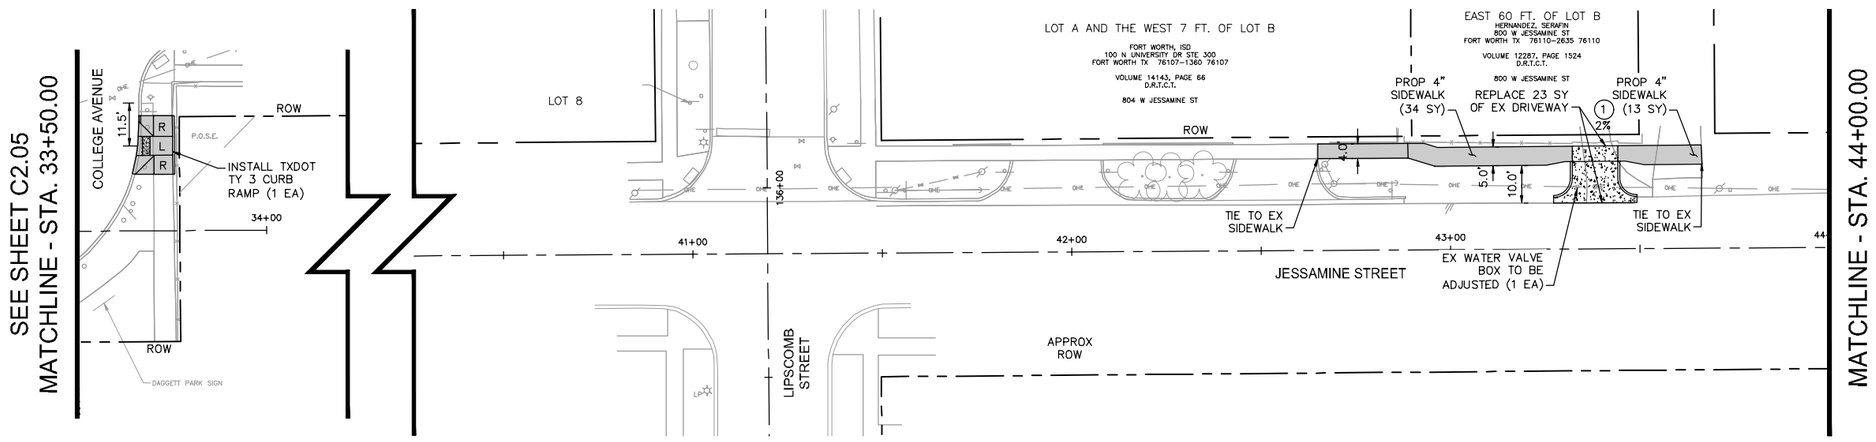

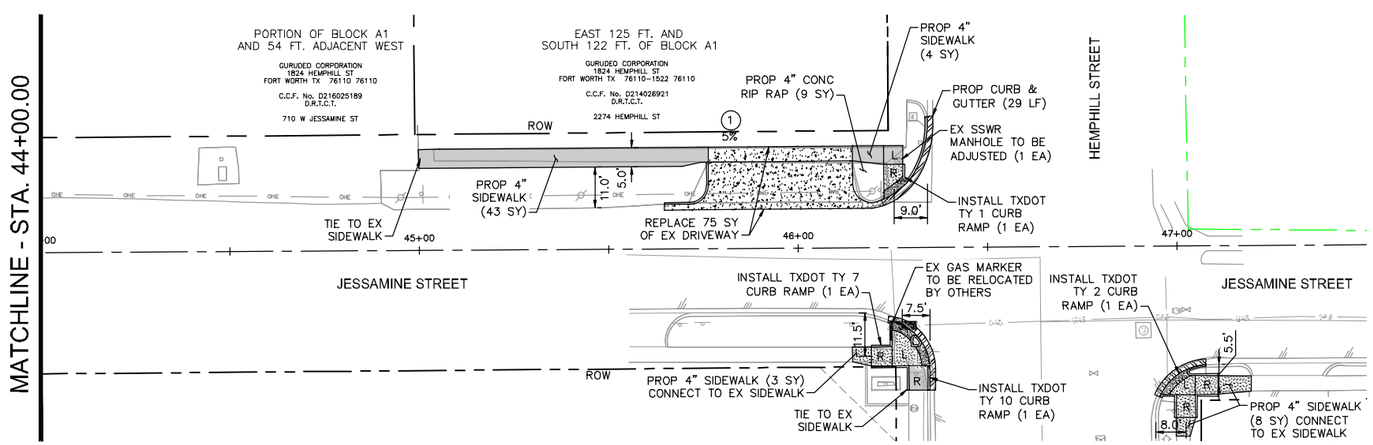

NORTH

GRAPHIC SCALE IN FEET
0 10 20 40
IF SHEET IS 11X17, SCALE IS 1"=40'

- EX ROW
- EX APPROX ROW
- EX UTILITY EASEMENT
- TROE LIMITS
- FENCE LINE
- PROP CONCRETE CURB
- PROP CONCRETE CURB AND GUTTER
- PROPOSED CONCRETE SIDEWALK/CURB RAMP
- PROPOSED CONCRETE DRIVEWAY
- PROPOSED RETAINING WALL
- TRUNCATED DOMES
- R — RAMP (8.33% MAX SLOPE)
- L — LANDING (2% MAX SLOPE IN ANY DIRECTION)
- X XX% — DRIVEWAY TYPE AND SLOPE RE: SHEET C0.08A

NOTE:

1. SEE SHEET C0.03E FOR PROJECT SPECIFIC NOTES.
2. UNDERGROUND STREET LIGHT WIRING IS PRESENT THROUGHOUT DAGGETT ELEMENTARY PROJECT AREA. IF CONDUIT IS HIT, CONTACT TPW STREET LIGHTS DEPARTMENT AT 817-392-7738.

THE CONTRACTOR SHALL CONTACT THE FOLLOWING AT LEAST 48 HOURS PRIOR TO CONSTRUCTION:

AT&T 1-800-331-0500
FORT WORTH T&PW (817)-392-8100
ATMOS ENERGY (817)-207-2821
ONCOR ELECTRIC (888)-313-6862
TXU ENERGY (972)-791-2888
SPECTRUM (866)-874-2389
ALL OTHER FACILITIES 1-800-DIG-TESS

MAPSCO NO.
78-P, 78-Q, 78-T, 78-U

8/3/2021

Kimley»Horn

© 2021 KIMLEY-HORN AND ASSOCIATES, INC.
TBPE REGISTERED ENGINEERING FIRM F-928
801 CHERRY STREET, SUITE 1300
FORT WORTH, TEXAS 76102
P: 817-335-6511 F: 817-335-5070
WWW.KIMLEY-HORN.COM

TEXAS DEPARTMENT OF TRANSPORTATION
© 2021

FY 2018 SAFE ROUTE TO SCHOOL (SRTS) IMPROVEMENTS
DAGGETT ELEMENTARY SCHOOL

PAVING LAYOUT - JESSAMINE ST
STA. 33+50 TO END

FED.RD.	PROJECT NO.	HIGHWAY NO.
06	STP 2021(953)TP	VA

STATE	DISTRICT	COUNTY	SHEET NO.
TEXAS	FTW	TARRANT	C2.06
CONTROL	SECTION	JOB	
0902	90	083	

PLOTTED BY: SHAH, ZAHRA
PLOT DATE: 8/9/2021 11:42 AM
LOCATION: K:\FTW_TPTO\061018211-CFW-2018-SRTS\CADD\SHEETS\PLAN SET 2\DAGGETT\PAVING LAYOUT - DAGGETT.DWG
LAST SAVED: 8/9/2021 11:07 AM

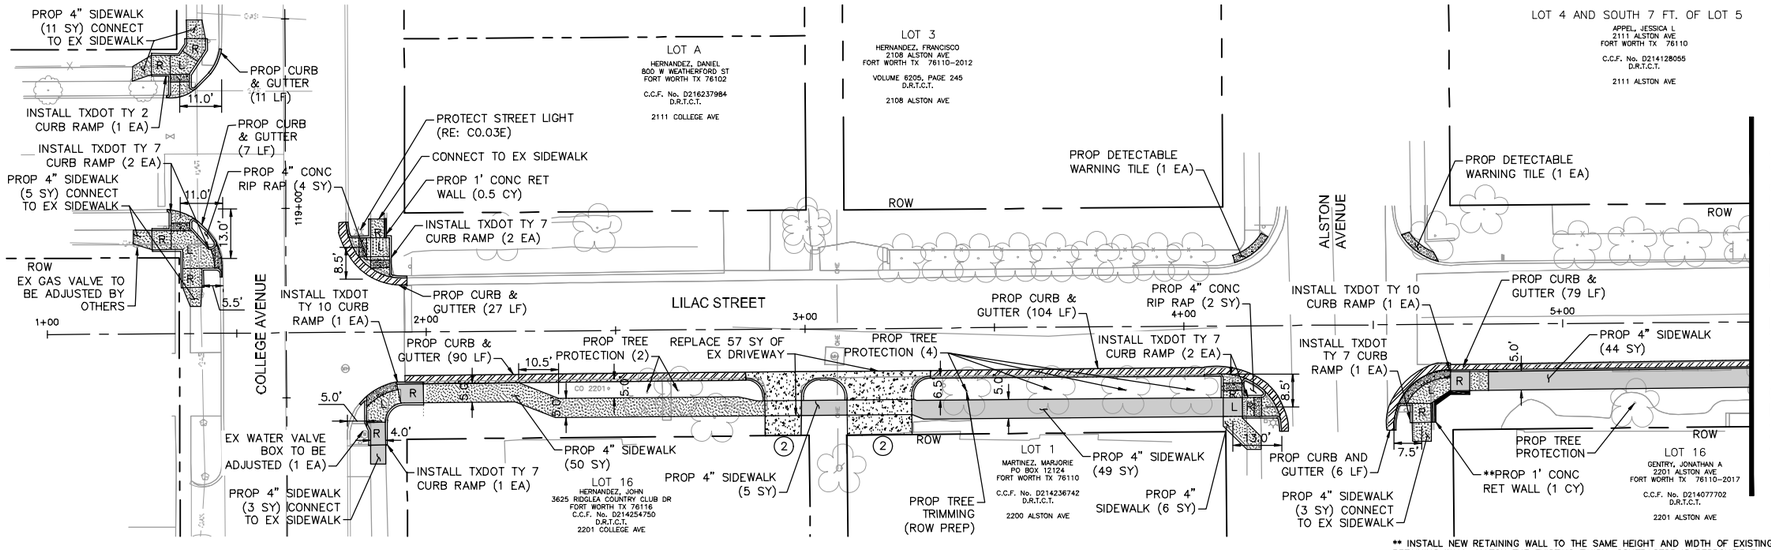

** INSTALL NEW RETAINING WALL TO THE SAME HEIGHT AND WIDTH OF EXISTING RETAINING WALL. MATCH THE EXISTING FINISH. CONTRACTOR IS RESPONSIBLE FOR PROVIDING A MOCK-UP OR SHOP DRAWING FOR APPROVAL PRIOR TO CONSTRUCTION. NO ADDITIONAL PAY WILL BE GIVEN FOR THE FINISH. ALL MATERIALS, TOOLS, AND EQUIPMENT REQUIRED TO CONSTRUCT THE RETAINING WALL TO MATCH THE EXISTING WILL BE CONSIDERED SUBSIDIARY TO "CL C CONC (RETAINING WALL)"

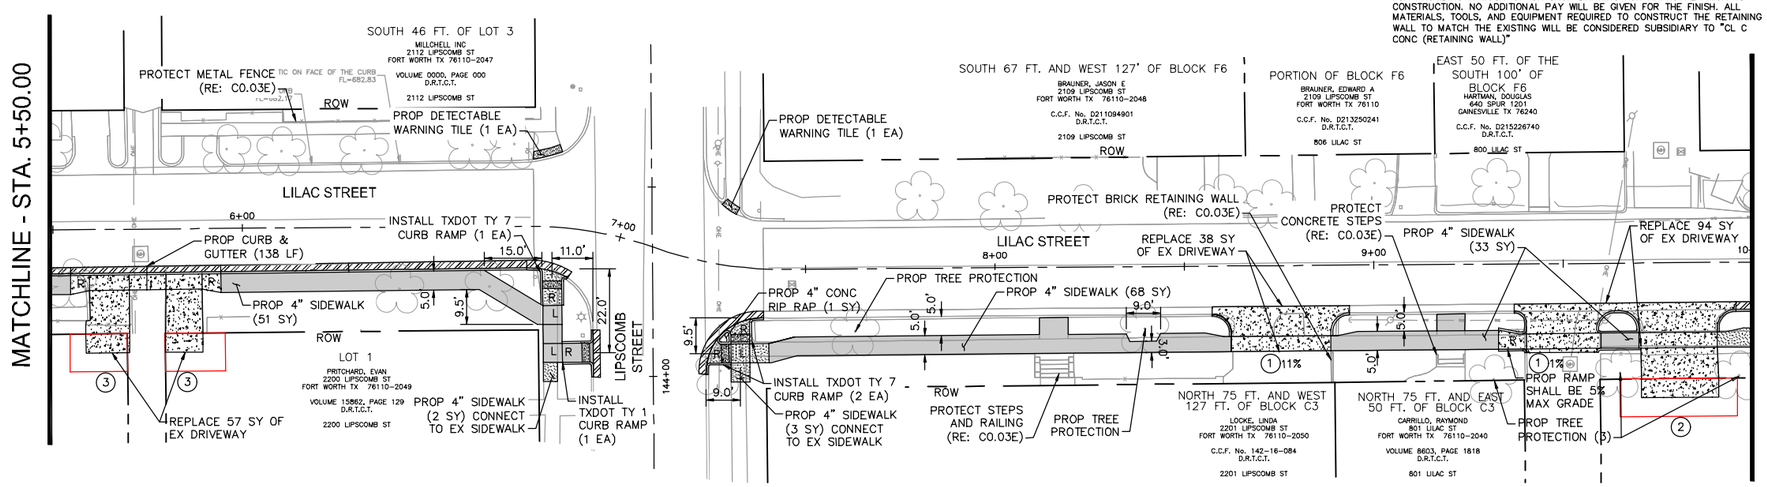

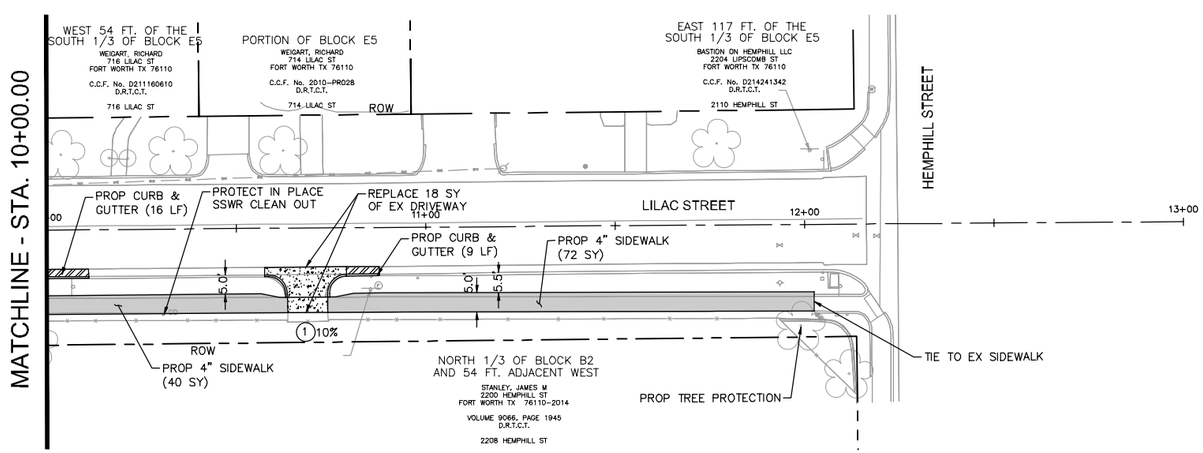

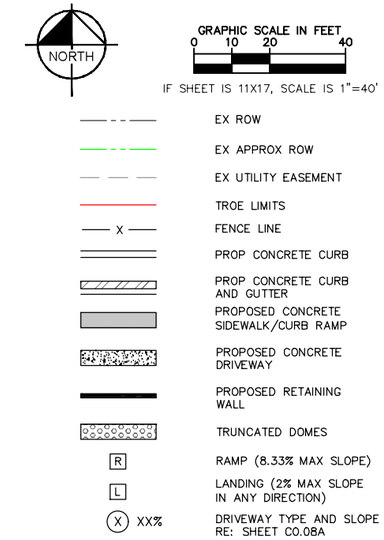

NOTE:

1. SEE SHEET C0.03E FOR PROJECT SPECIFIC NOTES.
2. UNDERGROUND STREET LIGHT WIRING IS PRESENT THROUGHOUT DAGGETT ELEMENTARY PROJECT AREA. IF CONDUIT IS HIT, CONTACT TPW STREET LIGHTS DEPARTMENT AT 817-392-7738.

THE CONTRACTOR SHALL CONTACT THE FOLLOWING AT LEAST 48 HOURS PRIOR TO CONSTRUCTION:

AT&T 1-800-331-0500
FORT WORTH T&PW (817)-392-8100
ATMOS ENERGY (817)-207-2821
ONCOR ELECTRIC (888)-313-6862
TXU ENERGY (972)-791-2888
SPECTRUM (866)-874-2389
ALL OTHER FACILITIES 1-800-DIG-TESS

MAPSCO NO.
78-P, 78-Q, 78-T, 78-U

8/3/2021

Kimley»Horn

© 2021 KIMLEY-HORN AND ASSOCIATES, INC.
TBPE REGISTERED ENGINEERING FIRM F-928
801 CHERRY STREET, SUITE 1300
FORT WORTH, TEXAS 76102
P: 817-335-6511 F: 817-335-5070
WWW.KIMLEY-HORN.COM

TEXAS DEPARTMENT OF TRANSPORTATION
© 2021

FY 2018 SAFE ROUTE TO SCHOOL (SRTS) IMPROVEMENTS
DAGGETT ELEMENTARY SCHOOL

PAVING LAYOUT - LILAC ST
BEGIN TO END

FED.RD.	PROJECT NO.	HIGHWAY NO.
06	STP 2021(953)TP	VA

STATE	DISTRICT	COUNTY	SHEET NO.
TEXAS	FTW	TARRANT	C2.07
CONTROL	SECTION	JOB	
0902	90	083	

PLOTTED BY: SHAH, ZAHRA
PLOT DATE: 8/9/2021 11:42 AM
LOCATION: K:\FTW_TPTO\061018211-CFW-2018-SRTS\CADD\SHEETS\PLAN SET 2\DAGGETT\PAVING LAYOUT - DAGGETT.DWG
LAST SAVED: 8/9/2021 11:07 AM

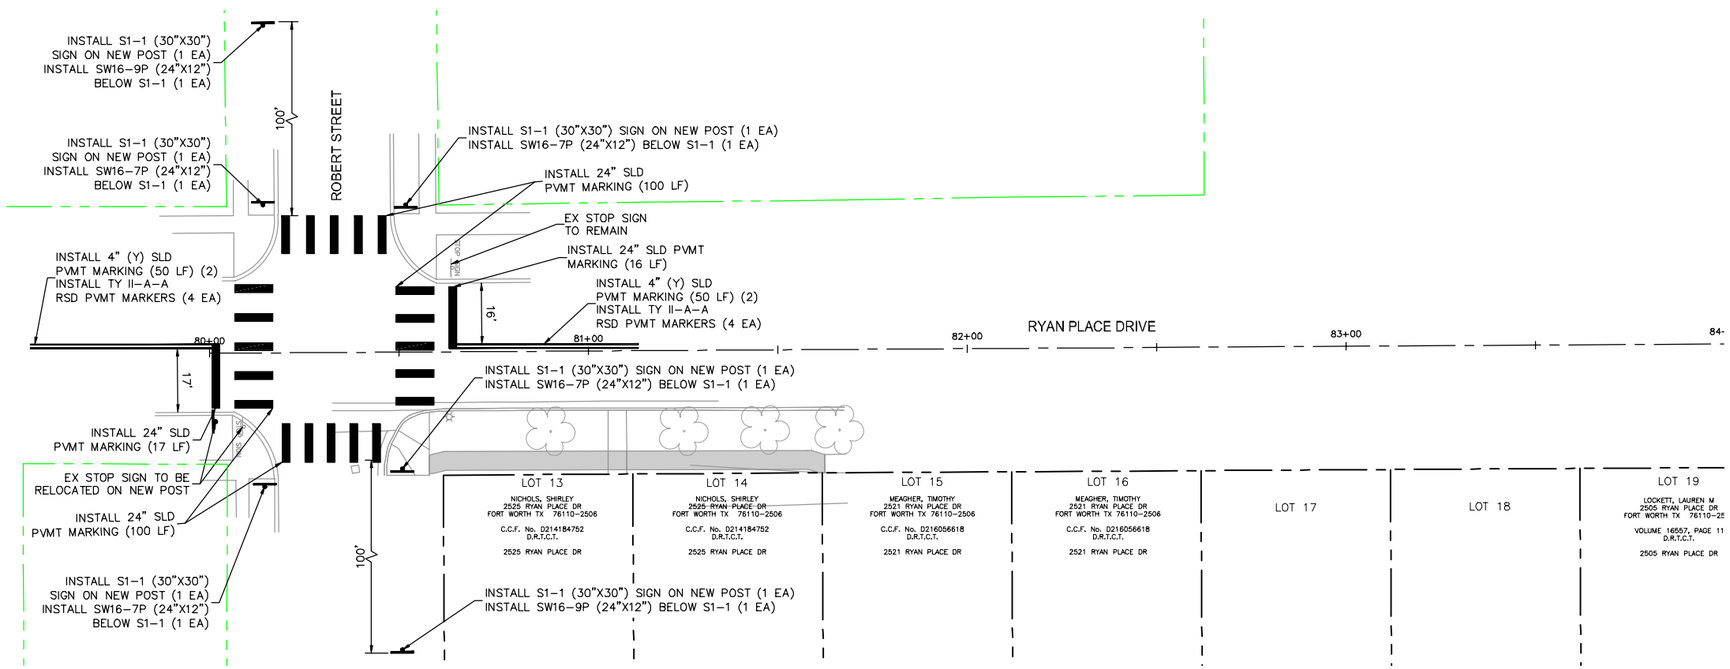

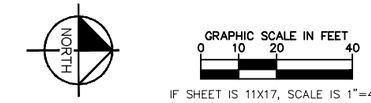

EX ROW

EX APPROX ROW

EX UTILITY EASEMENT

TROE LIMITS

BACK TO BACK MOUNTED SIGN(S) ON POST

SIGN ON POST

SIGNS (EA)			
TYPE	DESCRIPTION	SIZE	Quantity
S1-1	SCHOOL	30" X 30"	6
SW16-7P	DIAGONAL ARROW	24" X 12"	4
SW16-9P	AHEAD	24" X 12"	2

NOTE:

1. SEE SHEET C0.03E FOR PROJECT SPECIFIC NOTES.
2. UNDERGROUND STREET LIGHT WIRING IS PRESENT THROUGHOUT DAGGETT ELEMENTARY PROJECT AREA. IF CONDUIT IS HIT, CONTACT TPW STREET LIGHTS DEPARTMENT AT 817-392-7738.

THE CONTRACTOR SHALL CONTACT THE FOLLOWING AT LEAST 48 HOURS PRIOR TO CONSTRUCTION:

AT&T 1-800-331-0500
FORT WORTH T&PW (817)-392-8100
ATMOS ENERGY (817)-207-2821
ONCOR ELECTRIC (888)-313-6862
TXU ENERGY (972)-791-2888
SPECTRUM (866)-874-2389
ALL OTHER FACILITIES 1-800-DIG-TESS

MAPSCO NO.
78-P, 78-Q, 78-T, 78-U

8/3/2021

Kimley»Horn

© 2021 KIMLEY-HORN AND ASSOCIATES, INC.
TBPE REGISTERED ENGINEERING FIRM F-928
801 CHERRY STREET, SUITE 1300
FORT WORTH, TEXAS 76102
P: 817-335-6511 F: 817-335-5070
WWW.KIMLEY-HORN.COM

TEXAS DEPARTMENT OF TRANSPORTATION
© 2021

FY 2018 SAFE ROUTE TO SCHOOL (SRTS) IMPROVEMENTS
DAGGETT ELEMENTARY SCHOOL

SIGNING & STRIPING LAYOUT - RYAN PLACE DR STA 80+00 TO 84+00

FED.RD.	PROJECT NO.	HIGHWAY NO.
06	STP 2021(953)TP	VA

STATE	DISTRICT	COUNTY	SHEET NO.
TEXAS	FTW	TARRANT	C3.01
CONTROL	SECTION	JOB	
0902	90	083	

PLOTTED BY: SHAH, ZAHRA
PLOT DATE: 8/9/2021 11:42 AM
LOCATION: K:\FTW_TPTO\061018211-CFW-2018-SRTS\CADD\SHEETS\PLAN SET 2\DAGGETT\STRIPING LAYOUT - DAGGETT.DWG
LAST SAVED: 8/9/2021 11:17 AM

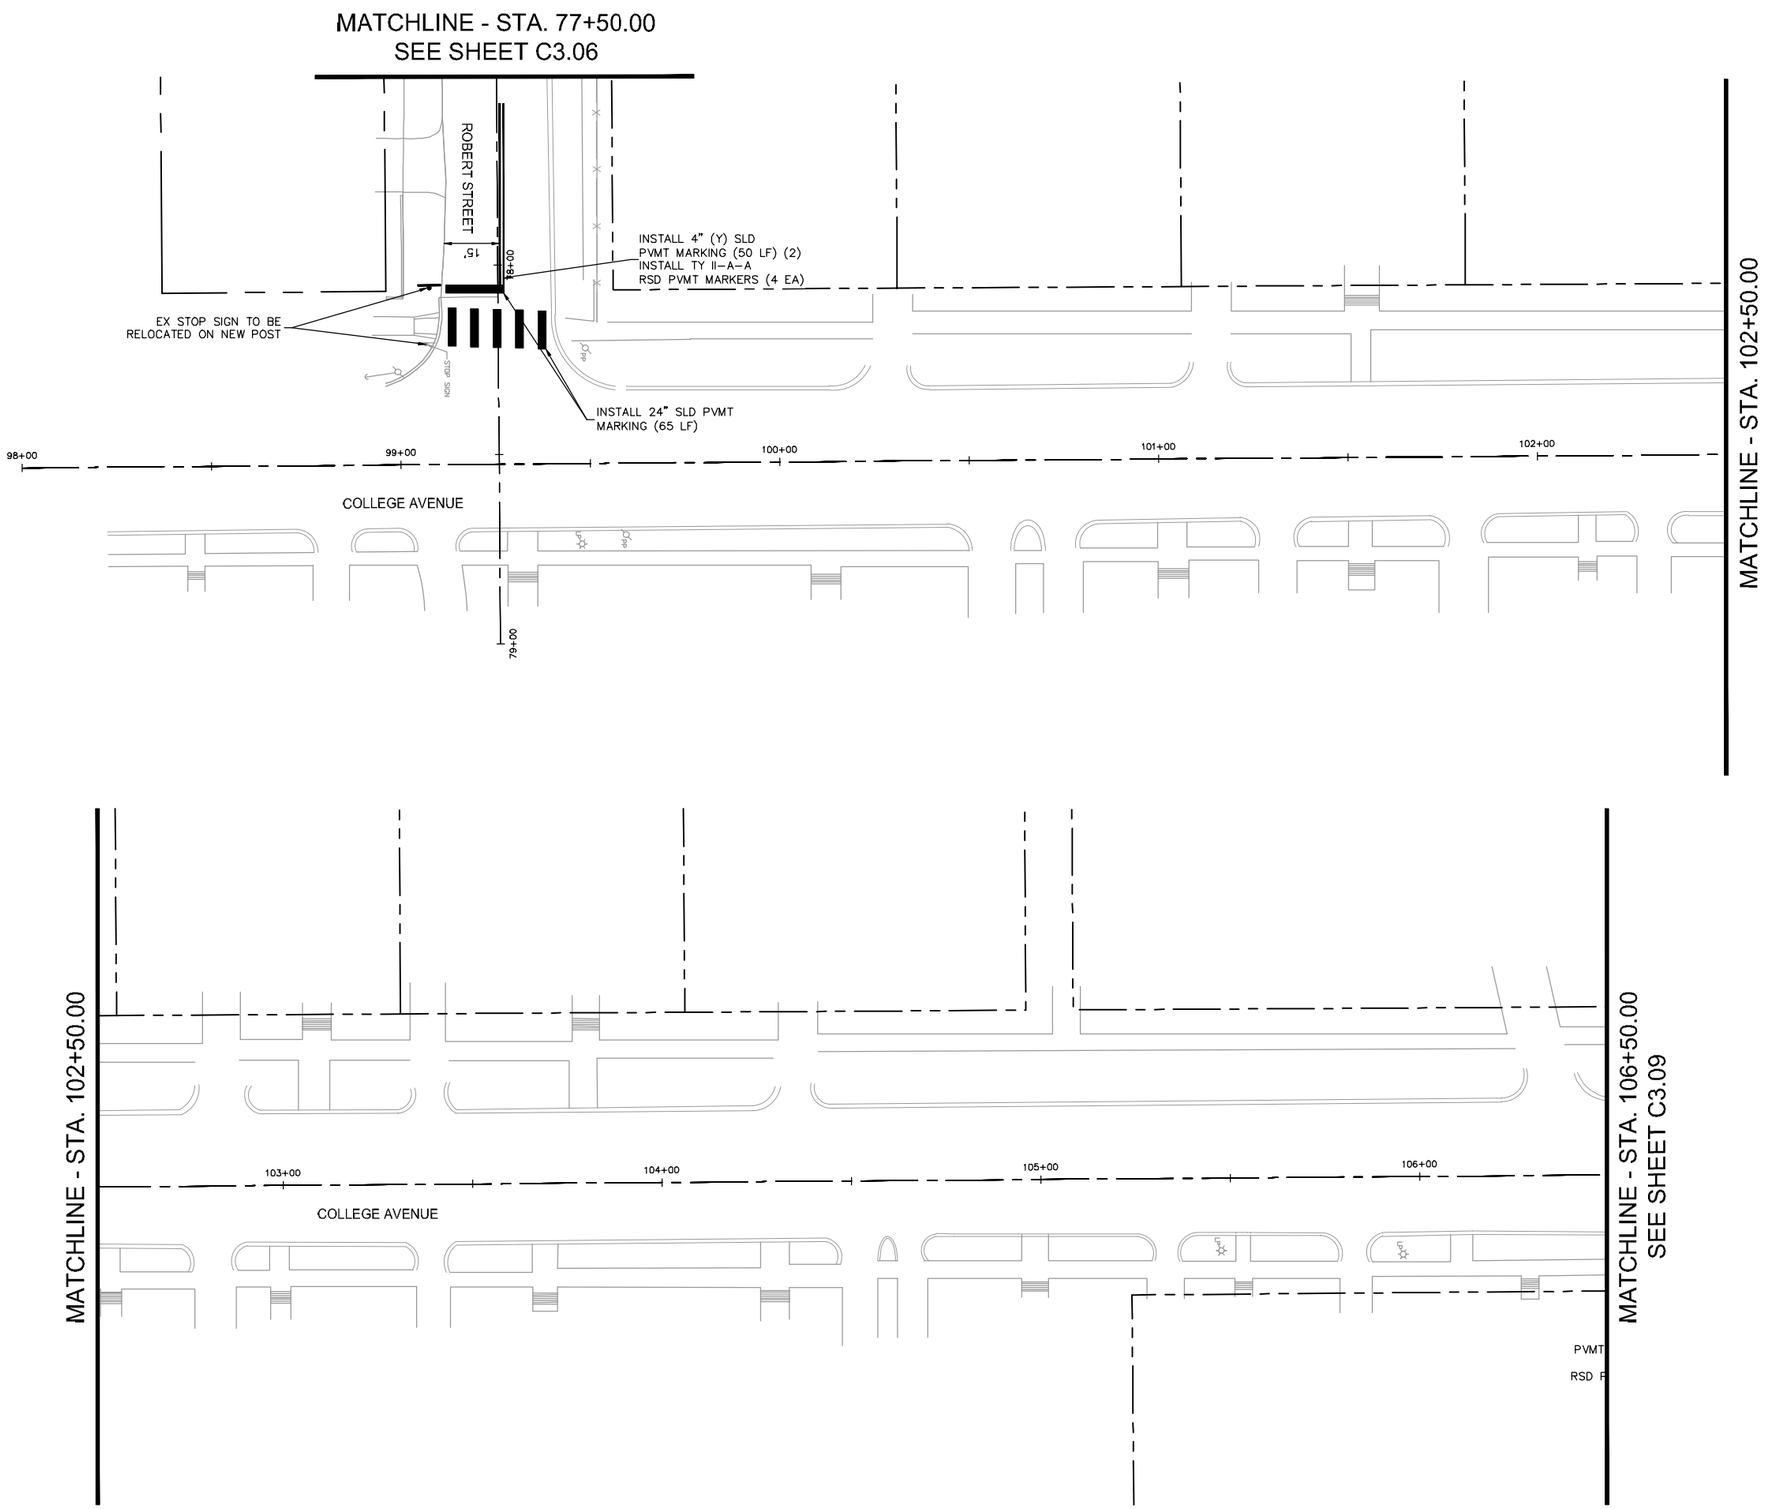

NORTH

GRAPHIC SCALE IN FEET
0 10 20 40

IF SHEET IS 11X17, SCALE IS 1"=40'

EX ROW

EX APPROX ROW

EX UTILITY EASEMENT

TROE LIMITS

BACK TO BACK MOUNTED SIGN(S) ON POST

SIGN ON POST

NOTE:

1. SEE SHEET C0.03E FOR PROJECT SPECIFIC NOTES.
2. UNDERGROUND STREET LIGHT WIRING IS PRESENT THROUGHOUT DAGGETT ELEMENTARY PROJECT AREA. IF CONDUIT IS HIT, CONTACT TPW STREET LIGHTS DEPARTMENT AT 817-392-7738.

THE CONTRACTOR SHALL CONTACT THE FOLLOWING AT LEAST 48 HOURS PRIOR TO CONSTRUCTION:

AT&T 1-800-331-0500
FORT WORTH T&PW (817)-392-8100
ATMOS ENERGY (817)-207-2821
ONCOR ELECTRIC (888)-313-6862
TXU ENERGY (972)-791-2888
SPECTRUM (866)-874-2389
ALL OTHER FACILITIES 1-800-DIG-TESS

MAPSCO NO.
78-P, 78-Q, 78-T, 78-U

STATE OF TEXAS
DAVID ANDREE
06782
LICENSED
PROFESSIONAL ENGINEER

8/3/2021

Kimley»Horn

© 2021 KIMLEY-HORN AND ASSOCIATES, INC.
TBPE REGISTERED ENGINEERING FIRM F-928
801 CHERRY STREET, SUITE 1300
FORT WORTH, TEXAS 76102
P: 817-335-6511 F: 817-335-5070
WWW.KIMLEY-HORN.COM

TEXAS DEPARTMENT OF TRANSPORTATION
© 2021

FY 2018 SAFE ROUTE TO SCHOOL (SRTS) IMPROVEMENTS
DAGGETT ELEMENTARY SCHOOL

SIGNING & STRIPING LAYOUT - COLLEGE AVE STA. 98+00 TO 106+50

FED.RD.	PROJECT NO.	HIGHWAY NO.
06	STP 2021(953)TP	VA

STATE	DISTRICT	COUNTY	SHEET NO.
TEXAS	FTW	TARRANT	C3.02
CONTROL	SECTION	JOB	
0902	90	083	

PLOTTED BY: SHAH, ZAHRA
PLOT DATE: 8/9/2021 11:42 AM
LOCATION: K:\FTW_TPTO\061018211-CFW-2018-SRTS\CADD\SHEETS\PLAN SET 2\DAGGETT\STRIPING LAYOUT - DAGGETT.DWG
LAST SAVED: 8/9/2021 11:17 AM

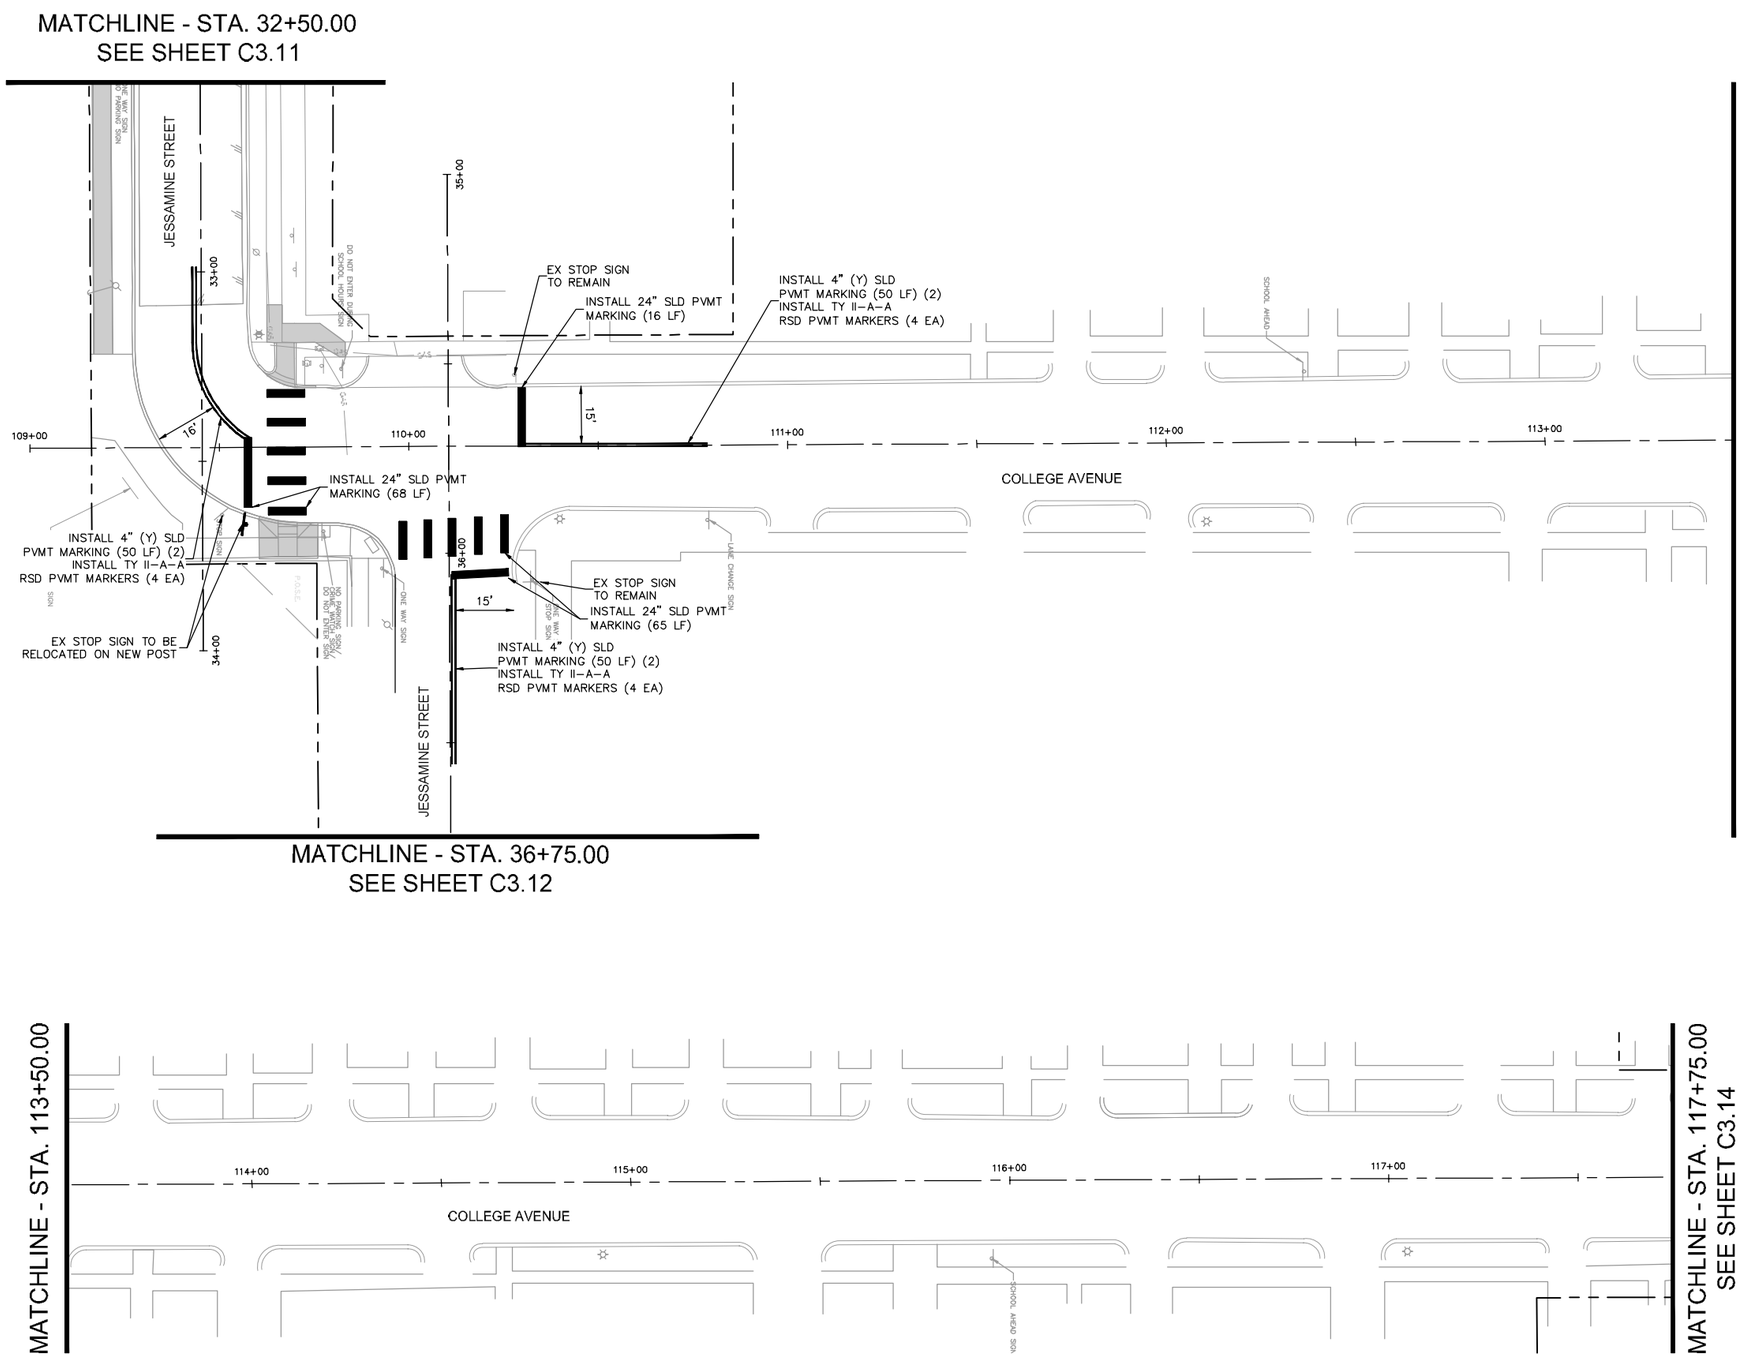

NORTH

GRAPHIC SCALE IN FEET
0 10 20 40

IF SHEET IS 11X17, SCALE IS 1"=40'

EX ROW

EX APPROX ROW

EX UTILITY EASEMENT

TROE LIMITS

BACK TO BACK MOUNTED SIGN(S) ON POST

SIGN ON POST

NOTE:

1. SEE SHEET C0.03E FOR PROJECT SPECIFIC NOTES.
2. UNDERGROUND STREET LIGHT WIRING IS PRESENT THROUGHOUT DAGGETT ELEMENTARY PROJECT AREA. IF CONDUIT IS HIT, CONTACT TPW STREET LIGHTS DEPARTMENT AT 817-392-7738.

THE CONTRACTOR SHALL CONTACT THE FOLLOWING AT LEAST 48 HOURS PRIOR TO CONSTRUCTION:

AT&T 1-800-331-0500
FORT WORTH T&PW (817)-392-8100
ATMOS ENERGY (817)-207-2821
ONCOR ELECTRIC (888)-313-6862
TXU ENERGY (972)-791-2888
SPECTRUM (866)-874-2389
ALL OTHER FACILITIES 1-800-DIG-TESS

MAPSCO NO.
78-P, 78-Q, 78-T, 78-U

STATE OF TEXAS
ZAHRA SHAH
06/182
LICENSED
PROFESSIONAL ENGINEER

8/3/2021

Kimley»Horn

© 2021 KIMLEY-HORN AND ASSOCIATES, INC.
TBPE REGISTERED ENGINEERING FIRM F-928
801 CHERRY STREET, SUITE 1300
FORT WORTH, TEXAS 76102
P: 817-335-6511 F: 817-335-5070
WWW.KIMLEY-HORN.COM

TEXAS DEPARTMENT OF TRANSPORTATION
© 2021

FY 2018 SAFE ROUTE TO SCHOOL (SRTS) IMPROVEMENTS
DAGGETT ELEMENTARY SCHOOL

SIGNING & STRIPING LAYOUT - COLLEGE AVE STA. 109+00 TO 117+75

FED.RD.	PROJECT NO.	HIGHWAY NO.
06	STP 2021(953)TP	VA

STATE	DISTRICT	COUNTY	SHEET NO.
TEXAS	FTW	TARRANT	C3.03
CONTROL	SECTION	JOB	
0902	90	083	

PLOTTED BY: SHAH, ZAHRA
PLOT DATE: 8/9/2021 11:43 AM
LOCATION: K:\FTW_TPTO\061018211-CFW-2018-SRTS\CADD\SHEETS\PLAN SET 2\DAGGETT\STRIPING LAYOUT - DAGGETT.DWG
LAST SAVED: 8/9/2021 11:17 AM

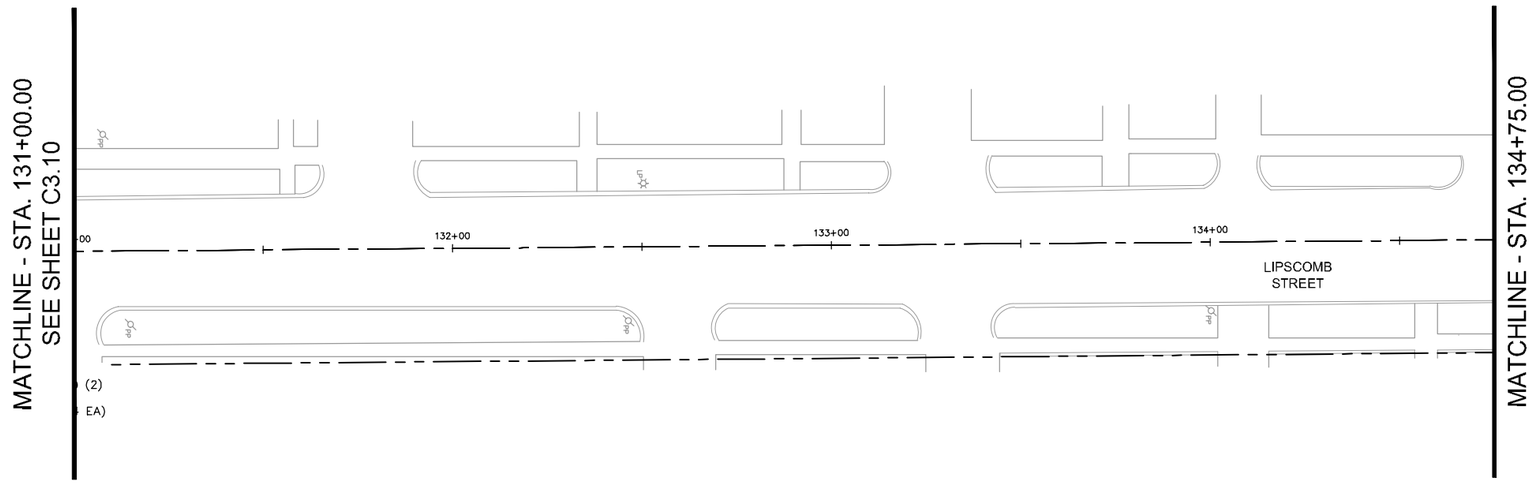

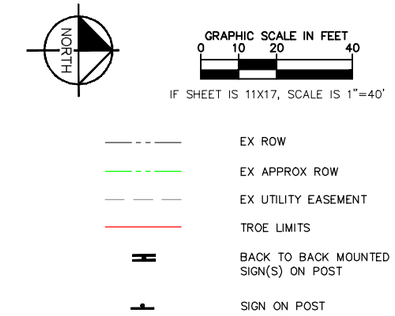

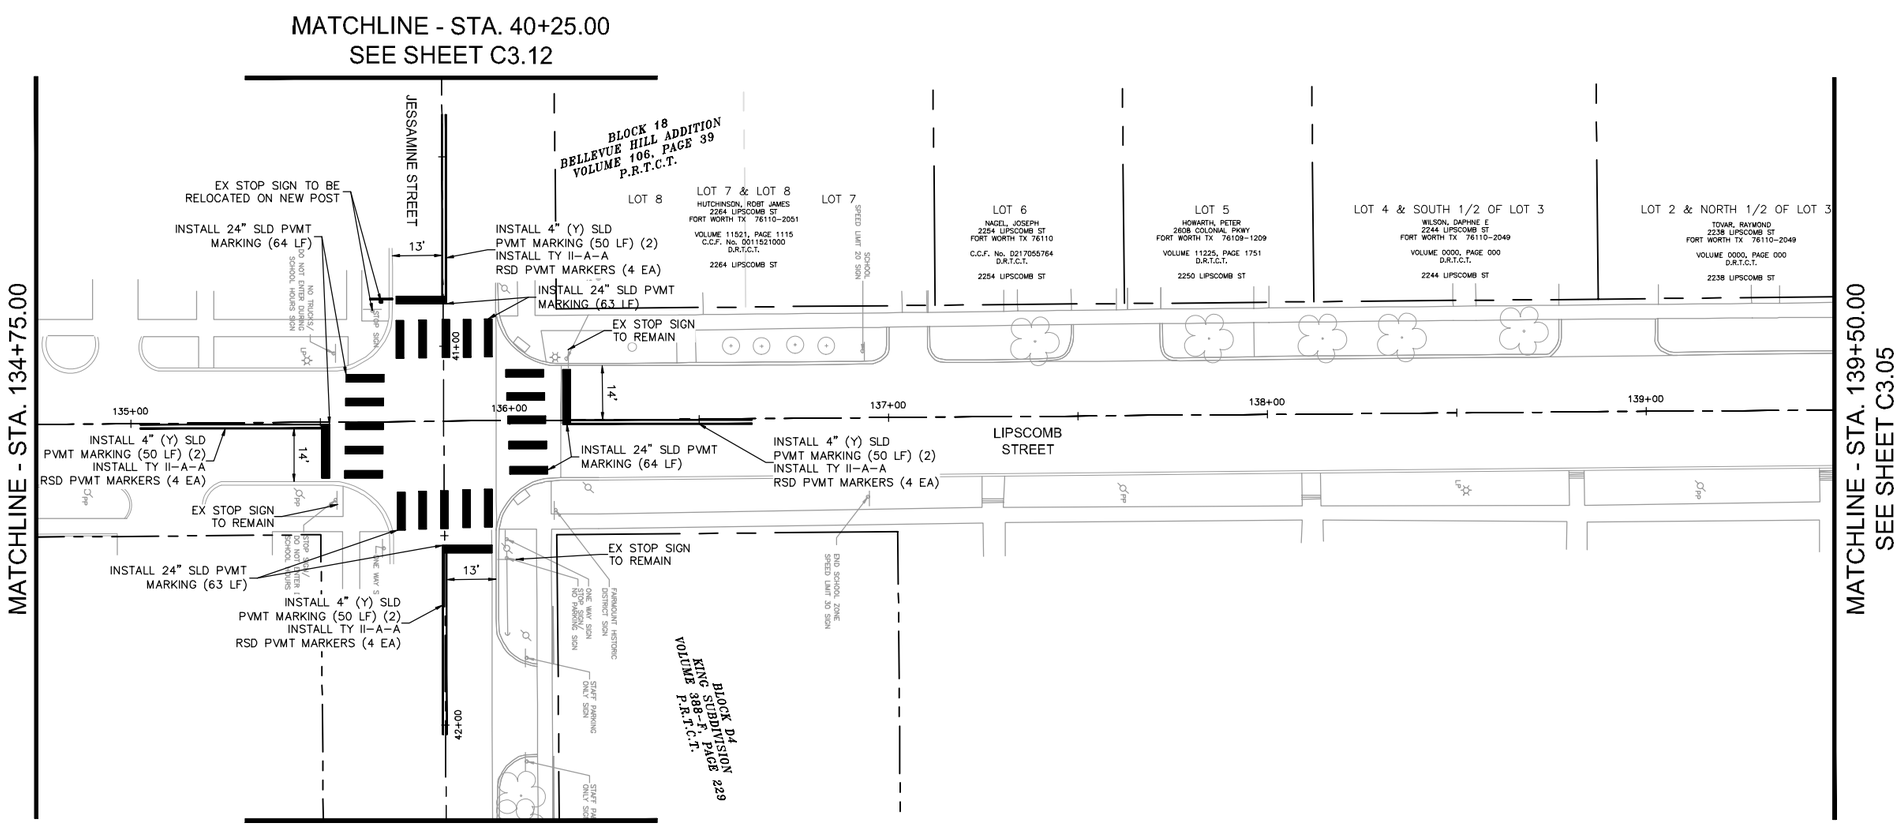

NOTE:

1. SEE SHEET C0.03E FOR PROJECT SPECIFIC NOTES.
2. UNDERGROUND STREET LIGHT WIRING IS PRESENT THROUGHOUT DAGGETT ELEMENTARY PROJECT AREA. IF CONDUIT IS HIT, CONTACT TPW STREET LIGHTS DEPARTMENT AT 817-392-7738.

THE CONTRACTOR SHALL CONTACT THE FOLLOWING AT LEAST 48 HOURS PRIOR TO CONSTRUCTION:

AT&T 1-800-331-0500
FORT WORTH T&PW (817)-392-8100
ATMOS ENERGY (817)-207-2821
ONCOR ELECTRIC (888)-313-6862
TXU ENERGY (972)-791-2888
SPECTRUM (866)-874-2389
ALL OTHER FACILITIES 1-800-DIG-TESS

MAPSCO NO.
78-P, 78-Q, 78-T, 78-U

8/3/2021

Kimley»Horn

© 2021 KIMLEY-HORN AND ASSOCIATES, INC.
TBPE REGISTERED ENGINEERING FIRM F-928
801 CHERRY STREET, SUITE 1300
FORT WORTH, TEXAS 76102
P: 817-335-6511 F: 817-335-5070
WWW.KIMLEY-HORN.COM

TEXAS DEPARTMENT OF TRANSPORTATION
© 2021

FY 2018 SAFE ROUTE TO SCHOOL (SRTS) IMPROVEMENTS
DAGGETT ELEMENTARY SCHOOL

SIGNING & STRIPING LAYOUT - LIPSCOMB ST STA. 131+00 TO 139+50

FED.RD.	PROJECT NO.	HIGHWAY NO.
06	STP 2021(953)TP	VA

STATE	DISTRICT	COUNTY	SHEET NO.
TEXAS	FTW	TARRANT	C3.04
CONTROL	SECTION	JOB	
0902	90	083	

PLOTTED BY: SHAH, ZAHRA
PLOT DATE: 8/9/2021 11:43 AM
LOCATION: K:\FTW_TPTO\061018211-CFW-2018-SRTS\CADD\SHEETS\PLAN SET 2\DAGGETT\STRIPING LAYOUT - DAGGETT.DWG
LAST SAVED: 8/9/2021 11:17 AM

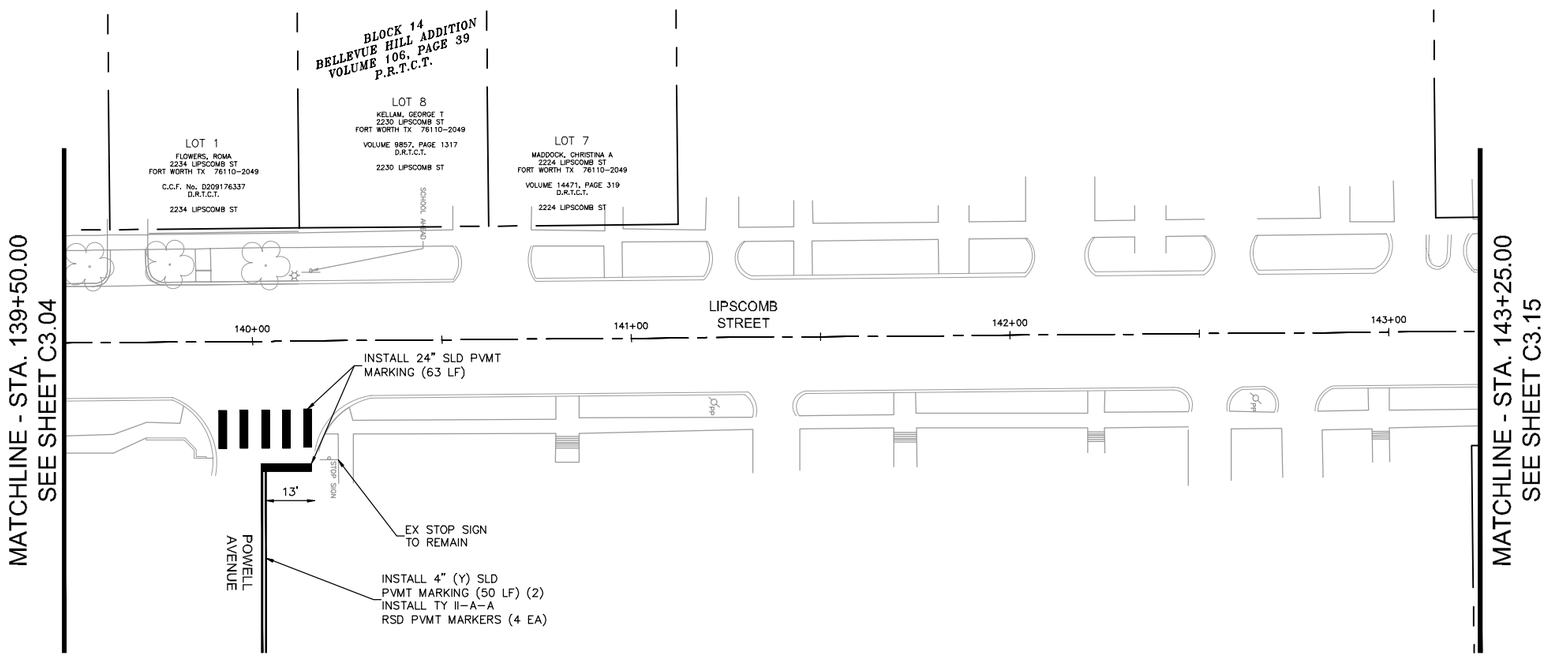

NORTH

GRAPHIC SCALE IN FEET
0 10 20 40

IF SHEET IS 11X17, SCALE IS 1"=40'

EX ROW

EX APPROX ROW

EX UTILITY EASEMENT

TROE LIMITS

BACK TO BACK MOUNTED SIGN(S) ON POST

SIGN ON POST

NOTE:

1. SEE SHEET C0.03E FOR PROJECT SPECIFIC NOTES.
2. UNDERGROUND STREET LIGHT WIRING IS PRESENT THROUGHOUT DAGGETT ELEMENTARY PROJECT AREA. IF CONDUIT IS HIT, CONTACT TPW STREET LIGHTS DEPARTMENT AT 817-392-7738.

THE CONTRACTOR SHALL CONTACT THE FOLLOWING AT LEAST 48 HOURS PRIOR TO CONSTRUCTION:

AT&T 1-800-331-0500
FORT WORTH T&PW (817)-392-8100
ATMOS ENERGY (817)-207-2821
ONCOR ELECTRIC (888)-313-6862
TXU ENERGY (972)-791-2888
SPECTRUM (866)-874-2389
ALL OTHER FACILITIES 1-800-DIG-TESS

MAPSCO NO.
78-P, 78-Q, 78-T, 78-U

STATE OF TEXAS
SHAH
ZAHRA
06/02
LICENSED
PROFESSIONAL ENGINEER

8/3/2021

Kimley»Horn

© 2021 KIMLEY-HORN AND ASSOCIATES, INC.
TBPE REGISTERED ENGINEERING FIRM F-928
801 CHERRY STREET, SUITE 1300
FORT WORTH, TEXAS 76102
P: 817-335-6511 F: 817-335-5070
WWW.KIMLEY-HORN.COM

TEXAS DEPARTMENT OF TRANSPORTATION
© 2021

FY 2018 SAFE ROUTE TO SCHOOL (SRTS)
IMPROVEMENTS
DAGGETT ELEMENTARY SCHOOL

SIGNING & STRIPING LAYOUT -
LIPSCOMB ST STA. 139+50 TO
143+25

FED.RD.	PROJECT NO.	HIGHWAY NO.
06	STP 2021(953)TP	VA

STATE	DISTRICT	COUNTY	SHEET NO.
TEXAS	FTW	TARRANT	C3.05
CONTROL	SECTION	JOB	
0902	90	083	

PLOTTED BY: SHAH, ZAHRA
PLOT DATE: 8/9/2021 11:43 AM
LOCATION: K:\FTW_TPTO\061018211-CFW-2018-SRTS\CADD\SHEETS\PLAN SET 2\DAGGETT\STRIPING LAYOUT - DAGGETT.DWG
LAST SAVED: 8/9/2021 11:17 AM

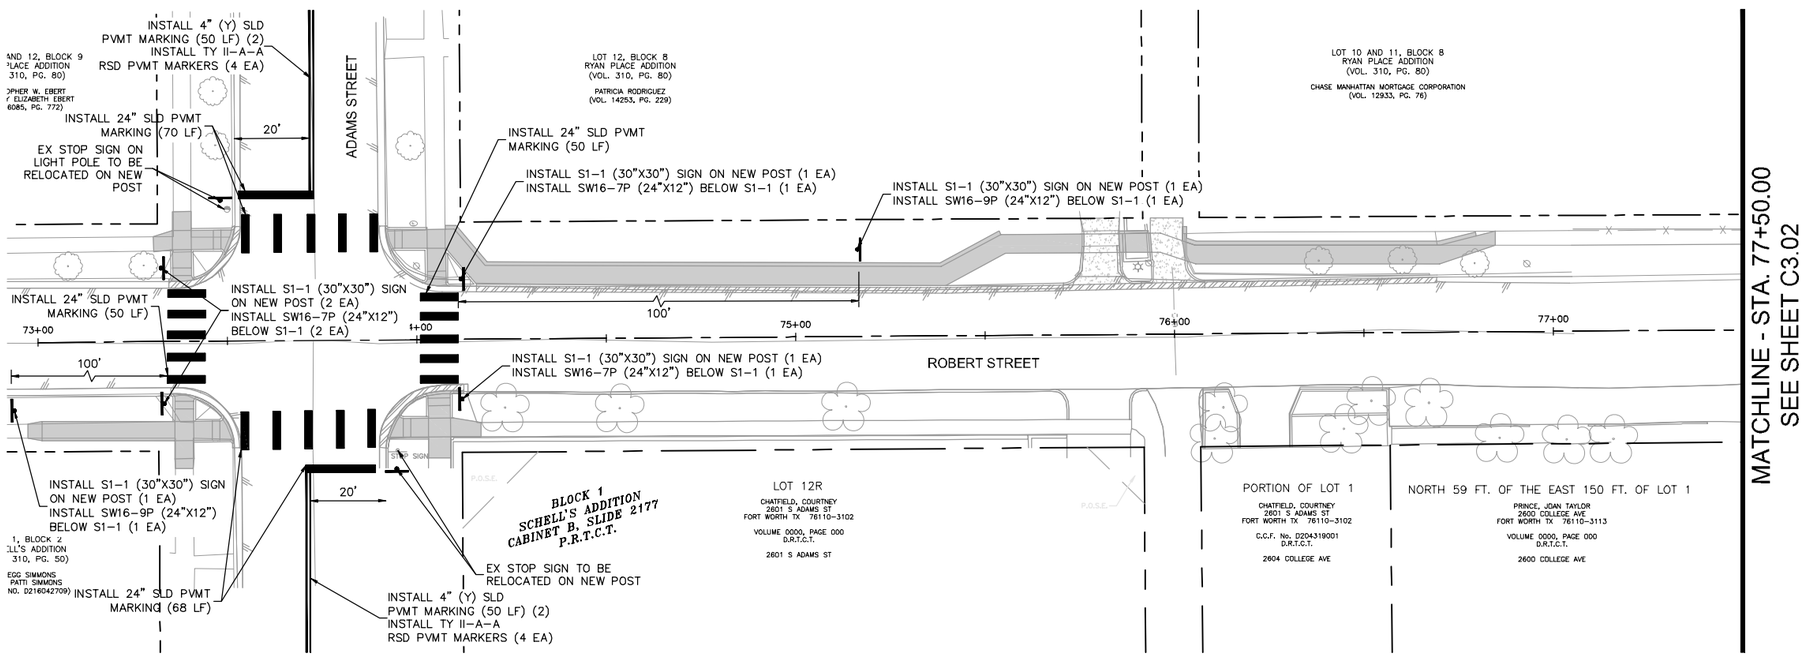

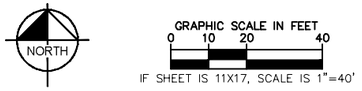

EX ROW

EX APPROX ROW

EX UTILITY EASEMENT

TROE LIMITS

BACK TO BACK MOUNTED SIGN(S) ON POST

SIGN ON POST

SIGNS (EA)			
TYPE	DESCRIPTION	SIZE	Quantity
S1-1	SCHOOL	30" X 30"	6
SW16-7P	DIAGONAL ARROW	24" X 12"	4
SW16-9P	AHEAD	24" X 12"	2

NOTE:

1. SEE SHEET C0.03E FOR PROJECT SPECIFIC NOTES.
2. UNDERGROUND STREET LIGHT WIRING IS PRESENT THROUGHOUT DAGGETT ELEMENTARY PROJECT AREA. IF CONDUIT IS HIT, CONTACT TPW STREET LIGHTS DEPARTMENT AT 817-392-7738.

THE CONTRACTOR SHALL CONTACT THE FOLLOWING AT LEAST 48 HOURS PRIOR TO CONSTRUCTION:

AT&T 1-800-331-0500
FORT WORTH T&PW (817)-392-8100
ATMOS ENERGY (817)-207-2821
ONCOR ELECTRIC (888)-313-6862
TXU ENERGY (972)-791-2888
SPECTRUM (866)-874-2389
ALL OTHER FACILITIES 1-800-DIG-TESS

MAPSCO NO.
78-P, 78-Q, 78-T, 78-U

STATE OF TEXAS
ZAHRA SHAH
RESIDENT REGISTERED PROFESSIONAL ENGINEER
98782
LICENSED
8/3/2021

Kimley»Horn

© 2021 KIMLEY-HORN AND ASSOCIATES, INC.
TBPE REGISTERED ENGINEERING FIRM F-928
801 CHERRY STREET, SUITE 1300
FORT WORTH, TEXAS 76102
P: 817-335-6511 F: 817-335-5070
WWW.KIMLEY-HORN.COM

TEXAS DEPARTMENT OF TRANSPORTATION
© 2021

FY 2018 SAFE ROUTE TO SCHOOL (SRTS) IMPROVEMENTS
DAGGETT ELEMENTARY SCHOOL

SIGNING & STRIPING LAYOUT - ROBERT ST STA. 73+00 TO 77+50

FED.RD.	PROJECT NO.	HIGHWAY NO.
06	STP 2021(953)TP	VA

STATE	DISTRICT	COUNTY	SHEET NO.
TEXAS	FTW	TARRANT	C3.06
CONTROL	SECTION	JOB	
0902	90	083	

PLOTTED BY: SHAH, ZAHRA
PLOT DATE: 8/9/2021 11:43 AM
LOCATION: K:\FTW_TPTO\061018211-CFW-2018-SRTS\CADD\SHEETS\PLAN SET 2\DAGGETT\STRIPING LAYOUT - DAGGETT.DWG
LAST SAVED: 8/9/2021 11:17 AM

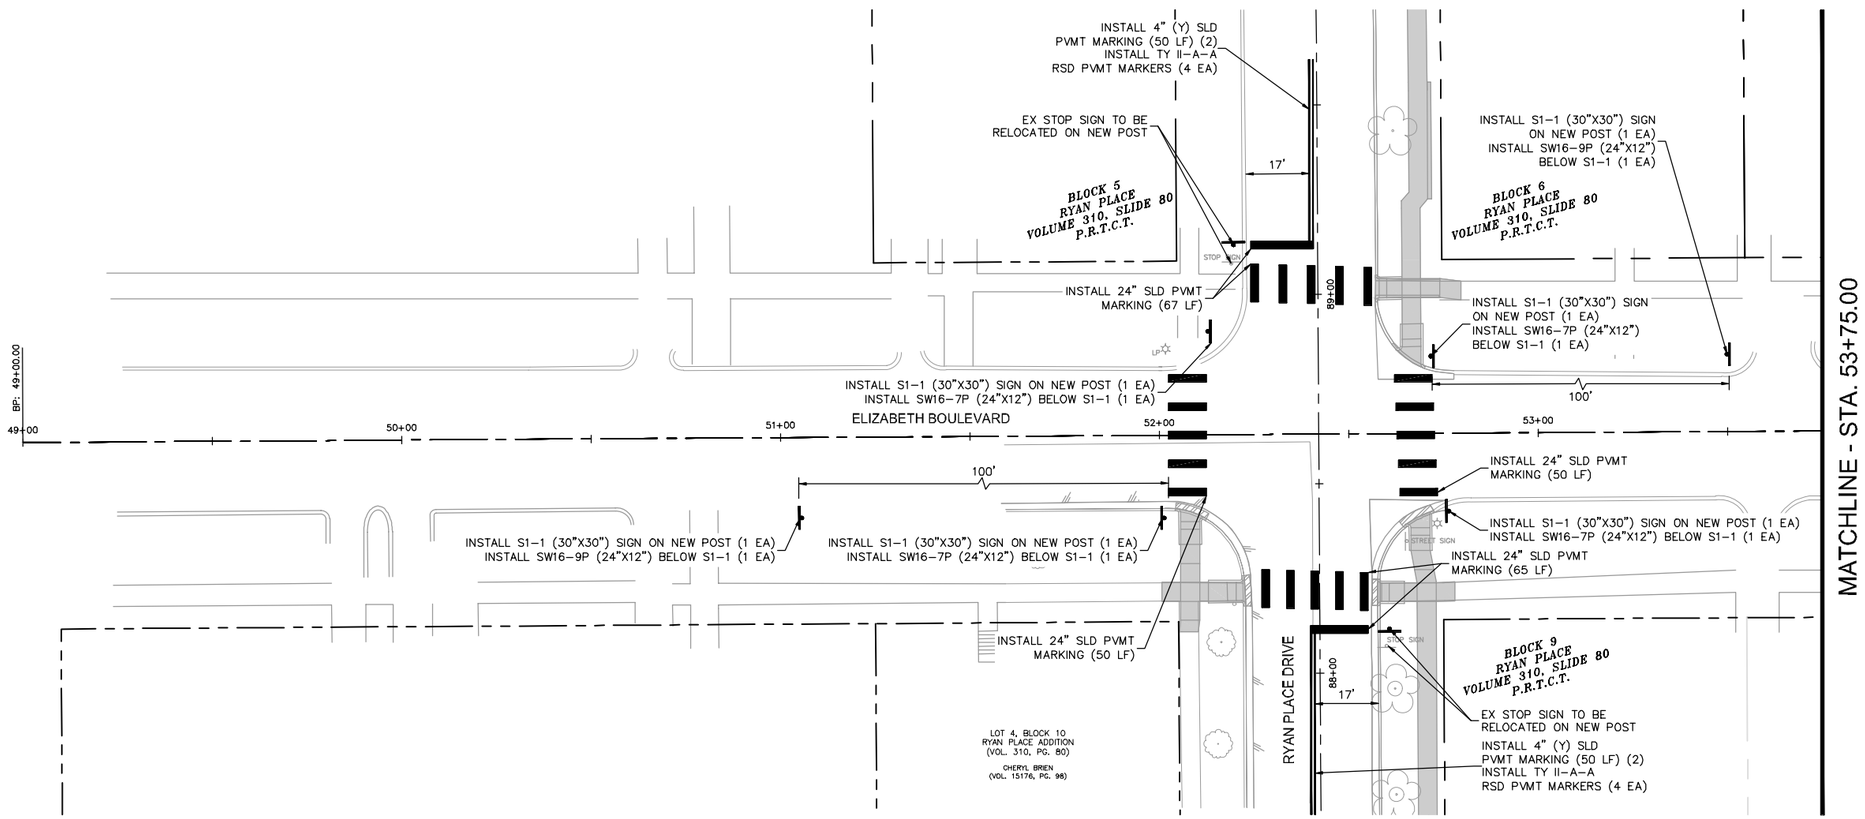

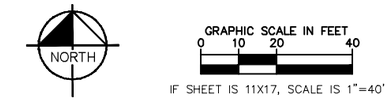

EX ROW

EX APPROX ROW

EX UTILITY EASEMENT

TROE LIMITS

BACK TO BACK MOUNTED SIGN(S) ON POST

SIGN ON POST

SIGNS (EA)			
TYPE	DESCRIPTION	SIZE	Quantity
S1-1	SCHOOL	30" X 30"	6
SW16-7P	DIAGONAL ARROW	24" X 12"	4
SW16-9P	AHEAD	24" X 12"	2

NOTE:

1. SEE SHEET C0.03E FOR PROJECT SPECIFIC NOTES.
2. UNDERGROUND STREET LIGHT WIRING IS PRESENT THROUGHOUT DAGGETT ELEMENTARY PROJECT AREA. IF CONDUIT IS HIT, CONTACT TPW STREET LIGHTS DEPARTMENT AT 817-392-7738.

THE CONTRACTOR SHALL CONTACT THE FOLLOWING AT LEAST 48 HOURS PRIOR TO CONSTRUCTION:

AT&T 1-800-331-0500
FORT WORTH T&PW (817)-392-8100
ATMOS ENERGY (817)-207-2821
ONCOR ELECTRIC (888)-313-6862
TXU ENERGY (972)-791-2888
SPECTRUM (866)-874-2389
ALL OTHER FACILITIES 1-800-DIG-TESS

MAPSCO NO.
78-P, 78-Q, 78-T, 78-U

STATE OF TEXAS
DAVID A. SANDLE
96782
LICENSED
PROFESSIONAL ENGINEER

8/3/2021

Kimley»Horn

© 2021 KIMLEY-HORN AND ASSOCIATES, INC.
TBPE REGISTERED ENGINEERING FIRM F-928
801 CHERRY STREET, SUITE 1300
FORT WORTH, TEXAS 76102
P: 817-335-6511 F: 817-335-5070
WWW.KIMLEY-HORN.COM

TEXAS DEPARTMENT OF TRANSPORTATION
© 2021

FY 2018 SAFE ROUTE TO SCHOOL (SRTS) IMPROVEMENTS DAGGETT ELEMENTARY SCHOOL

SIGNING & STRIPING LAYOUT - ELIZABETH & PAGE STA. 49+00 TO 53+75

FED.RD.	PROJECT NO.	HIGHWAY NO.
06	STP 2021(953)TP	VA

STATE	DISTRICT	COUNTY	SHEET NO.
TEXAS	FTW	TARRANT	C3.07
CONTROL	SECTION	JOB	
0902	90	083	

PLOTTED BY: SHAH, ZAHRA
PLOT DATE: 8/9/2021 11:43 AM
LOCATION: K:\FTW_TPTO\061018211-CFW-2018-SRTS\CADD\SHEETS\PLAN SET 2\DAGGETT\STRIPING LAYOUT - DAGGETT.DWG
LAST SAVED: 8/9/2021 11:17 AM

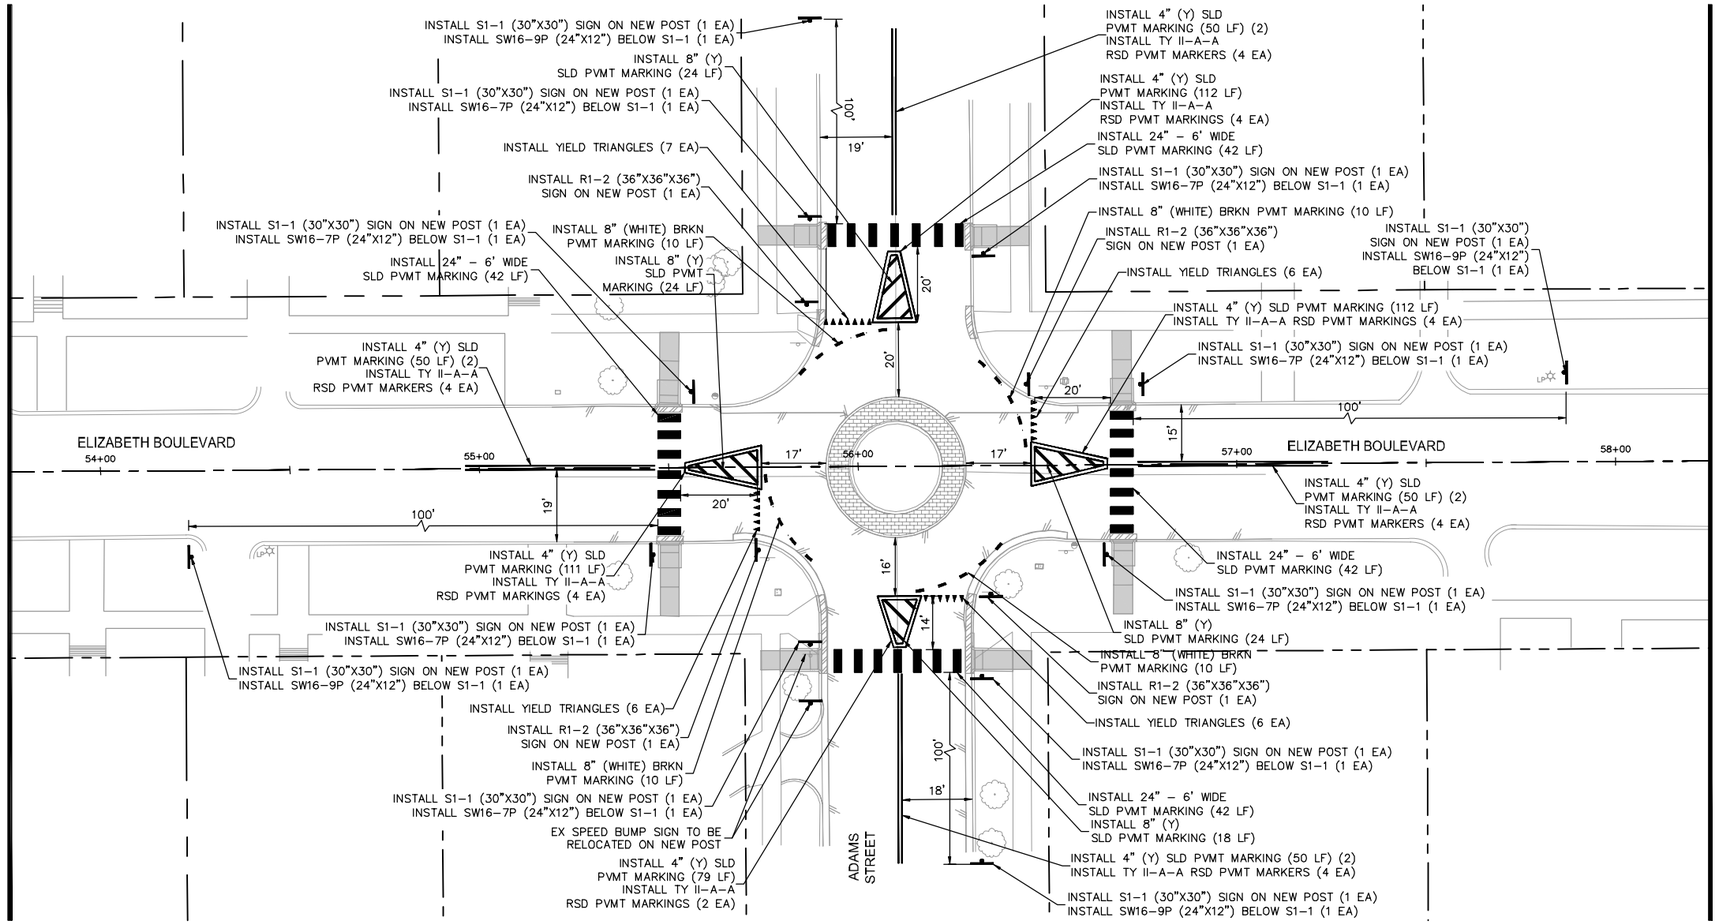

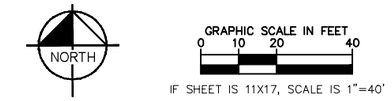

EX ROW

EX APPROX ROW

EX UTILITY EASEMENT

TROE LIMITS

BACK TO BACK MOUNTED SIGN(S) ON POST

SIGN ON POST

SIGNS (EA)			
TYPE	DESCRIPTION	SIZE	Quantity
R1-2	YIELD SIGN	36" X 36" X 36"	4
S1-1	SCHOOL	30" X 30"	12
SW16-7P	DIAGONAL ARROW	24" X 12"	8
SW16-9P	AHEAD	24" X 12"	4
TOTAL EA TO USE IN QUANTITY TABLE BELOW			16

NOTE:

1. SEE SHEET C0.03E FOR PROJECT SPECIFIC NOTES.
2. UNDERGROUND STREET LIGHT WIRING IS PRESENT THROUGHOUT DAGGETT ELEMENTARY PROJECT AREA. IF CONDUIT IS HIT, CONTACT TPW STREET LIGHTS DEPARTMENT AT 817-392-7738.

THE CONTRACTOR SHALL CONTACT THE FOLLOWING AT LEAST 48 HOURS PRIOR TO CONSTRUCTION:

AT&T 1-800-331-0500
FORT WORTH T&PW (817)-392-8100
ATMOS ENERGY (817)-207-2821
ONCOR ELECTRIC (888)-313-6862
TXU ENERGY (972)-791-2888
SPECTRUM (866)-874-2389
ALL OTHER FACILITIES 1-800-DIG-TESS

MAPSCO NO.
78-P, 78-Q, 78-T, 78-U

8/3/2021

Kimley»Horn

© 2021 KIMLEY-HORN AND ASSOCIATES, INC.
TBPE REGISTERED ENGINEERING FIRM F-928
801 CHERRY STREET, SUITE 1300
FORT WORTH, TEXAS 76102
P: 817-335-6511 F: 817-335-5070
WWW.KIMLEY-HORN.COM

TEXAS DEPARTMENT OF TRANSPORTATION
© 2021

FY 2018 SAFE ROUTE TO SCHOOL (SRTS) IMPROVEMENTS
DAGGETT ELEMENTARY SCHOOL

SIGNING & STRIPING LAYOUT - ELIZABETH & PAGE STA. 53+75 TO 58+25

FED.RD.	PROJECT NO.	HIGHWAY NO.
06	STP 2021(953)TP	VA

STATE	DISTRICT	COUNTY	SHEET NO.
TEXAS	FTW	TARRANT	C3.08
CONTROL	SECTION	JOB	
0902	90	083	

PLOTTED BY: SHAH, ZAHRA
PLOT DATE: 8/9/2021 11:43 AM
LOCATION: K:\FTW_TPTO\061018211-CFW-2018-SRTS\CADD\SHEETS\PLAN SET 2\DAGGETT\STRIPING LAYOUT - DAGGETT.DWG
LAST SAVED: 8/9/2021 11:17 AM

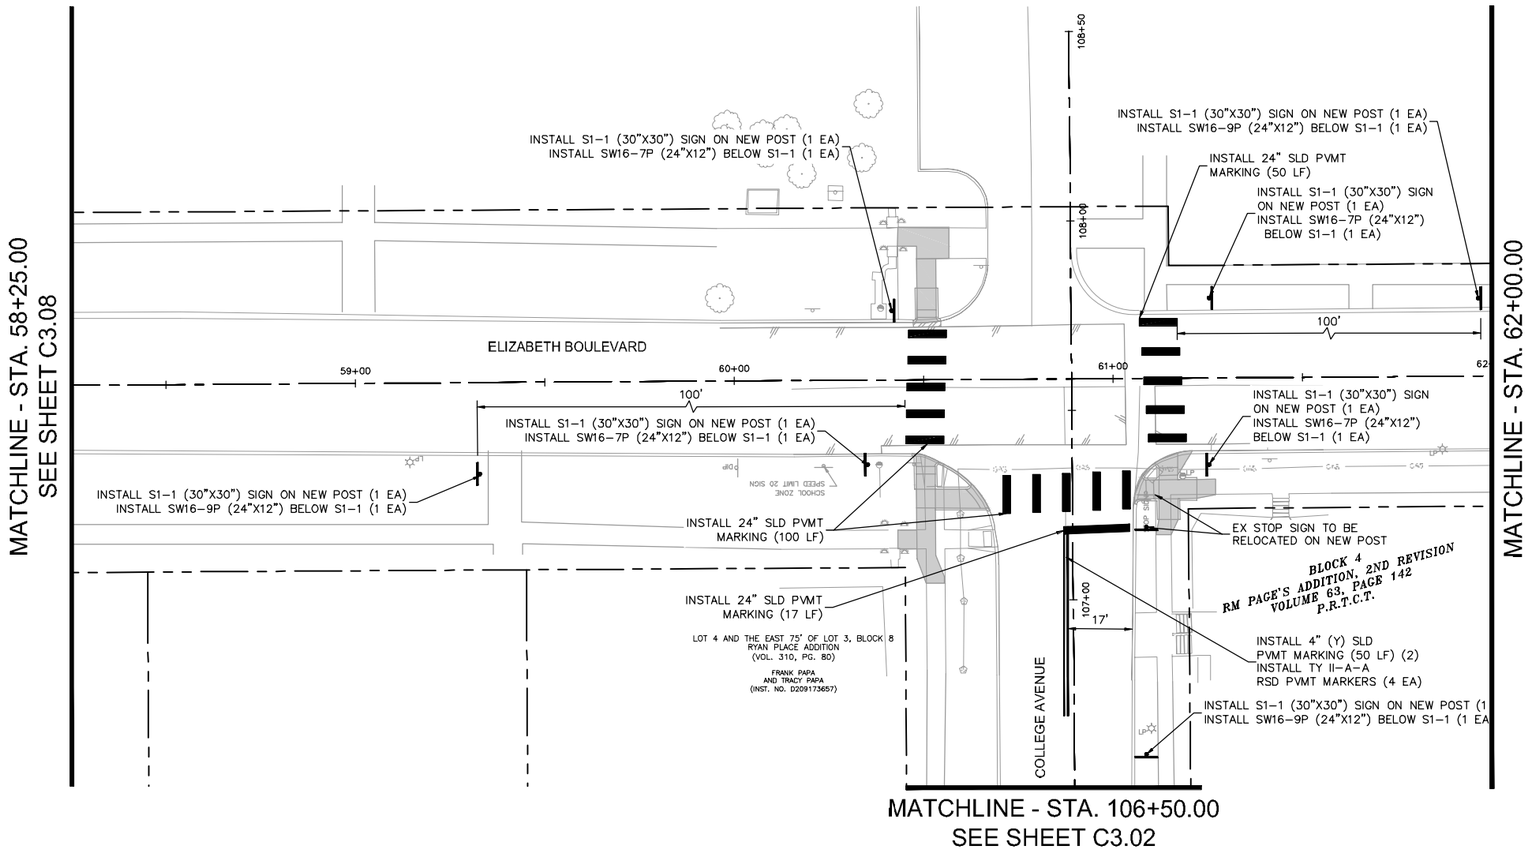

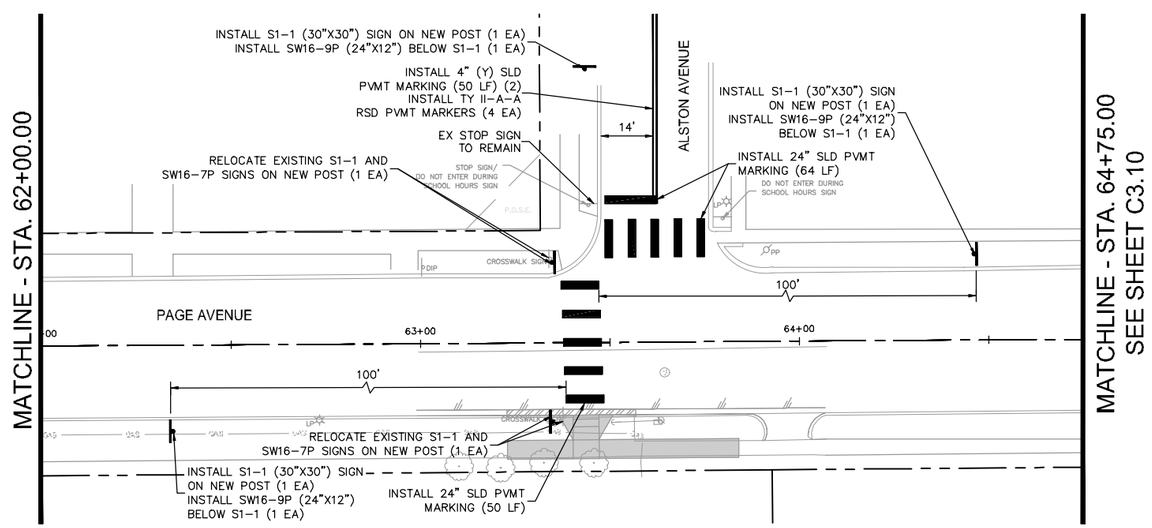

NORTH

GRAPHIC SCALE IN FEET
0 10 20 40

IF SHEET IS 11X17, SCALE IS 1"=40'

EX ROW
EX APPROX ROW
EX UTILITY EASEMENT
TROE LIMITS
BACK TO BACK MOUNTED SIGN(S) ON POST
SIGN ON POST

SIGNS (EA)			
TYPE	DESCRIPTION	SIZE	Quantity
S1-1	SCHOOL	30" X 30"	10
SW16-7P	DIAGONAL ARROW	24" X 12"	4
SW16-9P	AHEAD	24" X 12"	6

NOTE:

1. SEE SHEET C0.03E FOR PROJECT SPECIFIC NOTES.
2. UNDERGROUND STREET LIGHT WIRING IS PRESENT THROUGHOUT DAGGETT ELEMENTARY PROJECT AREA. IF CONDUIT IS HIT, CONTACT TPW STREET LIGHTS DEPARTMENT AT 817-392-7738.

THE CONTRACTOR SHALL CONTACT THE FOLLOWING AT LEAST 48 HOURS PRIOR TO CONSTRUCTION:

AT&T 1-800-331-0500
FORT WORTH T&PW (817)-392-8100
ATMOS ENERGY (817)-207-2821
ONCOR ELECTRIC (888)-313-6862
TXU ENERGY (972)-791-2888
SPECTRUM (866)-874-2389
ALL OTHER FACILITIES 1-800-DIG-TESS

MAPSCO NO.
78-P, 78-Q, 78-T, 78-U

8/3/2021

Kimley»Horn

© 2021 KIMLEY-HORN AND ASSOCIATES, INC.
TBPE REGISTERED ENGINEERING FIRM F-928
801 CHERRY STREET, SUITE 1300
FORT WORTH, TEXAS 76102
P: 817-335-6511 F: 817-335-5070
WWW.KIMLEY-HORN.COM

TEXAS DEPARTMENT OF TRANSPORTATION
© 2021

FY 2018 SAFE ROUTE TO SCHOOL (SRTS) IMPROVEMENTS
DAGGETT ELEMENTARY SCHOOL

SIGNING & STRIPING LAYOUT - ELIZABETH & PAGE STA. 58+25 TO 64+75

FED.RD.	PROJECT NO.	HIGHWAY NO.
06	STP 2021(953)TP	VA

STATE	DISTRICT	COUNTY	SHEET NO.
TEXAS	FTW	TARRANT	C3.09
CONTROL	SECTION	JOB	
0902	90	083	

PLOTTED BY: SHAH, ZAHRA
PLOT DATE: 8/9/2021 11:43 AM
LOCATION: K:\FTW_TPTO\061018211-CFW-2018-SRTS\CADD\SHEETS\PLAN SET 2\DAGGETT\STRIPING LAYOUT - DAGGETT.DWG
LAST SAVED: 8/9/2021 11:17 AM