


SHAH, ZAHRA
8/9/2021 11:43 AM
K:\FTW_TPO\061018211-CFW-2018-SRTS\CAD\SHEETS\PLAN SET 2\DAGGETT\STRIPING LAYOUT - DAGGETT.DWG
8/9/2021 11:17 AM
PLOTTED BY:
PLOT DATE:
LOCATION:
LAST SAVED:

MATCHLINE - STA. 64+75.00
SEE SHEET C3.09

MATCHLINE - STA. 131+00.00
SEE SHEET C3.04

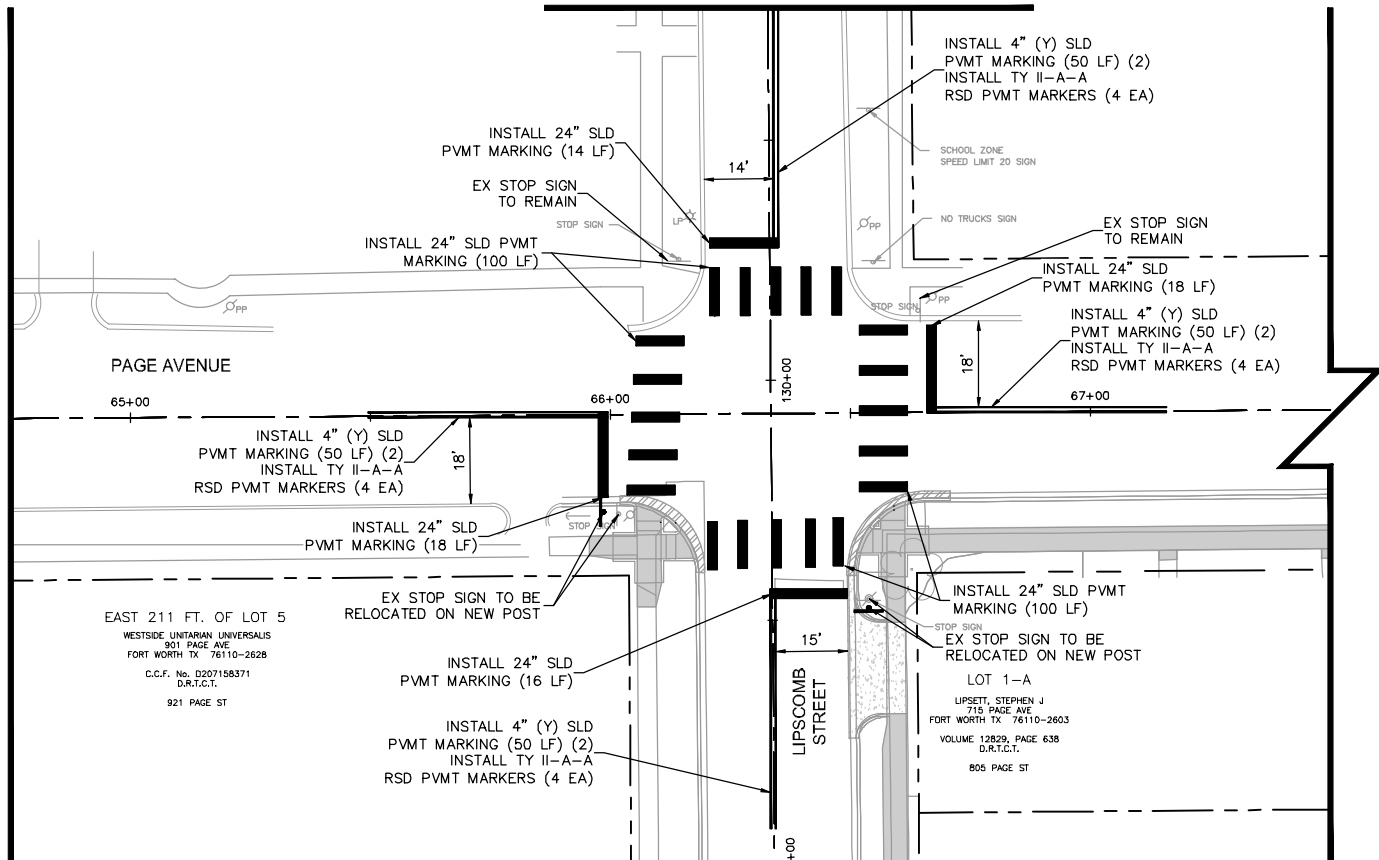

GRAPHIC SCALE IN FEET
0 10 20 40
IF SHEET IS 11X17, SCALE IS 1"=40'

- EX ROW
- EX APPROX ROW
- EX UTILITY EASEMENT
- TROE LIMITS
- == BACK TO BACK MOUNTED SIGN(S) ON POST
- SIGN ON POST

NOTE:

- SEE SHEET C0.03E FOR PROJECT SPECIFIC NOTES.
- UNDERGROUND STREET LIGHT WIRING IS PRESENT THROUGHOUT DAGGETT ELEMENTARY PROJECT AREA. IF CONDUIT IS HIT, CONTACT TPW STREET LIGHTS DEPARTMENT AT 817-392-7738.

THE CONTRACTOR SHALL CONTACT THE FOLLOWING AT LEAST 48 HOURS PRIOR TO CONSTRUCTION:

AT&T 1-800-331-0500
FORT WORTH T&PW (817)-392-8100
ATMOS ENERGY (817)-207-2821
ONCOR ELECTRIC (888)-313-6862
TXU ENERGY (972)-791-2888
SPECTRUM (866)-874-2389
ALL OTHER FACILITIES 1-800-DIG-TESS

MAPSCO NO.
78-P, 78-Q, 78-T, 78-U



8/3/2021

KimleyHorn

© 2021 KIMLEY-HORN AND ASSOCIATES, INC.
T&PE REGISTERED ENGINEERING FIRM F-928
801 CHERRY STREET, SUITE 1300
FORT WORTH, TEXAS 76102
P: 817-335-6511 F: 817-335-5070
WWW.KIMLEY-HORN.COM




TEXAS DEPARTMENT OF TRANSPORTATION
© 2021



FY 2018 SAFE ROUTE TO SCHOOL (SRTS)
IMPROVEMENTS
DAGGETT ELEMENTARY SCHOOL

SIGNING & STRIPING LAYOUT -
ELIZABETH & PAGE STA. 64+75 TO
72+00


FED.RD.	PROJECT NO.		HIGHWAY NO.	
06	STP 2021(953)TP		VA	
STATE	DISTRICT	COUNTY		SHEET NO. C3.10
TEXAS	FTW	TARRANT		
CONTROL	SECTION	JOB		
0902	90	083		

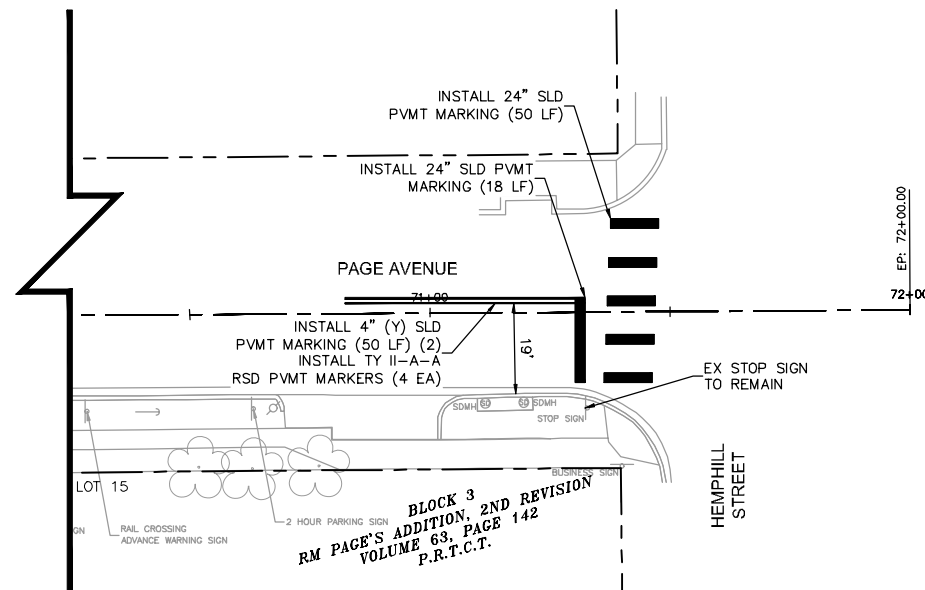

BLOCK 3
RM PAGE'S ADDITION, 2ND REVISION
VOLUME 63, PAGE 142
P.R.T.C.T.

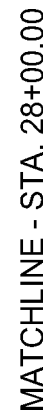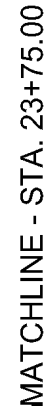

SEE SHEET C3.03

 

- | | |
|---|---|
|  | BACK TO BACK MOUNTED
SIGN(S) ON POST |
|  | SIGN ON POST |



SIGNS (EA)			Quantity
TYPE	DESCRIPTION	SIZE	
R1-1	STOP SIGN	30" X 30"	2
S1-1	SCHOOL	30" X 30"	4
SW16-7P	DIAGONAL ARROW	24" X 12"	4
SW16-9P	AHEAD	24" X 12"	2

1. SEE SHEET C0.03E FOR PROJECT SPECIFIC NOTES.
2. UNDERGROUND STREET LIGHT WIRING IS PRESENT THROUGHOUT DAGGETT ELEMENTARY PROJECT AREA. IF CONDUIT IS HIT, CONTACT TPW STREET LIGHTS DEPARTMENT AT 817-392-7738.

THE CONTRACTOR SHALL CONTACT THE FOLLOWING AT LEAST 48 HOURS PRIOR TO CONSTRUCTION:

AT&T 1-800-331-0500
FORT WORTH T&PW (817)-392-8100
ATMOS ENERGY (817)-207-2821
ONCOR ELECTRIC (888)-313-6862
TXU ENERGY (972)-791-2888
SPECTRUM (866)-874-2389
ALL OTHER FACILITIES 1-800-DIG-TESS

MAPSCO NO. 78-P, 78-Q, 78-T, 78-U			
 Andrew R. 8/3/2021			
			
© 2021 KIMLEY-HORN AND ASSOCIATES, INC. TBPE REGISTERED ENGINEERING FIRM F-928 801 CHERRY STREET, SUITE 1300 FORT WORTH, TEXAS 76102 P: 817-335-6511 F: 817-335-5070 WWW.KIMLEY-HORN.COM			
 TEXAS DEPARTMENT OF TRANSPORTATION © 2021			
FY 2018 SAFE ROUTE TO SCHOOL (SRTS) IMPROVEMENTS DAGGETT ELEMENTARY SCHOOL SIGNING & STRIPING LAYOUT - JESSAMINE ST STA. 23+75 TO 32+50			
FED.RD.	PROJECT NO.		HIGHWAY NO.
06	STP 2021(953)TP		VA
STATE	DISTRICT	COUNTY	SHEET NO.
TEXAS	FTW	TARRANT	C3.11
CONTROL	SECTION	JOB	
0902	90	083	

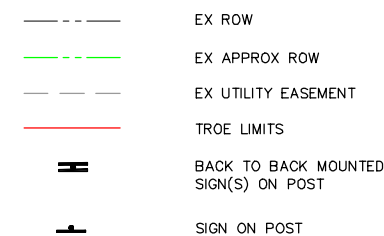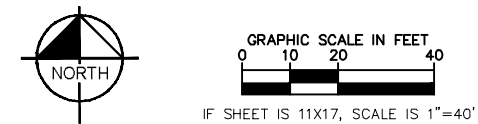

SIGNS (FA)			Quantity
TYPE	DESCRIPTION	SIZE	
S1-1	SCHOOL	30" x 36"	4
SW15-7P	DIAGONAL ARROW	24" x 12"	1
SW15-9P	AHEAD	24" x 12"	1

NOTE:

1. SEE SHEET C0.03E FOR PROJECT SPECIFIC NOTES.
2. UNDERGROUND STREET LIGHT WIRING IS PRESENT THROUGHOUT DAGGETT ELEMENTARY PROJECT AREA. IF CONDUIT IS HIT, CONTACT TPW STREET LIGHTS DEPARTMENT AT 817-392-7738

THE CONTRACTOR SHALL CONTACT THE FOLLOWING AT LEAST 48 HOURS PRIOR TO CONSTRUCTION:

AT&T 1-800-331-0500
FORT WORTH T&PW (817)-392-8100
ATMOS ENERGY (817)-207-2821
ONCOR ELECTRIC (888)-313-6862
TXU ENERGY (972)-791-2888
SPECTRUM (866)-874-2389
ALL OTHER FACILITIES 1-800-DIG-TESS

MAPSCO NO.
78-P, 78-Q, 78-T, 78-U



8/3/2021

Kimley»Horn

© 2021 KIMLEY-HORN AND ASSOCIATES, INC.
 TBPE REGISTERED ENGINEERING FIRM F-928
 801 CHERRY STREET, SUITE 1300
 FORT WORTH, TEXAS 76102
 P: 817-335-6511 F: 817-335-5070
 WWW.KIMLEY-HORN.COM






TEXAS DEPARTMENT OF TRANSPORTATION
(C) 2021

FY 2018 SAFE ROUTE TO SCHOOL (SRTS)
IMPROVEMENTS
DAGGETT ELEMENTARY SCHOOL

SIGNING & STRIPING LAYOUT -
JESSAMINE ST STA. 36+75 TO
48+00

FED.RD.	PROJECT NO.		HIGHWAY NO.	
06	STP 2021(953)TP		VA	
STATE	DISTRICT	COUNTY	SHEET NO.	
TEXAS	FTW	TARRANT	C3.12	
CONTROL	SECTION	JOB		
0902	90	083		

SHAH, ZAHRA
8/9/2021 11:44 AM
K:\FTW_IP\061018211-CFW-2018-SRTS\CAD\ SHEETS\PLAN SET 2\ DAGGETT\STRIPING LAYOUT - DAGGETT.DWG
8/9/2021 11:17 AM
PLOTTED BY:
PLOT DATE:
LOCATION:
LAST SAVED:

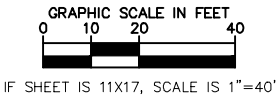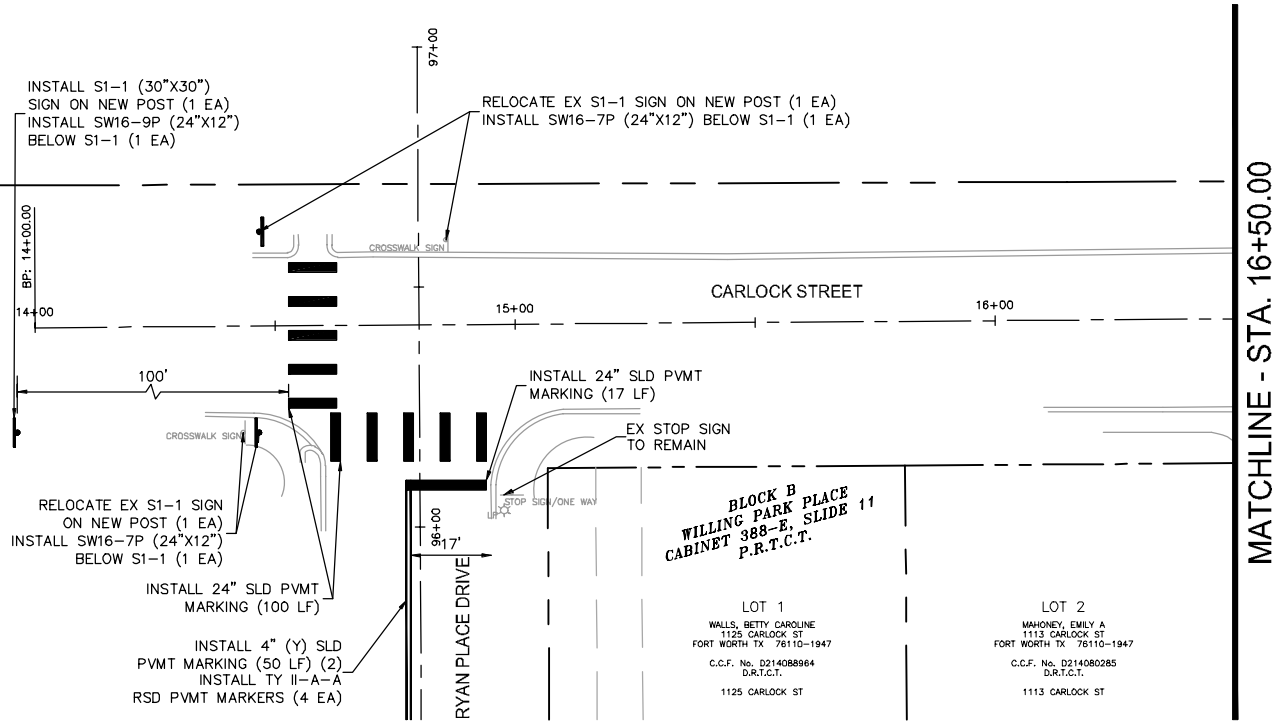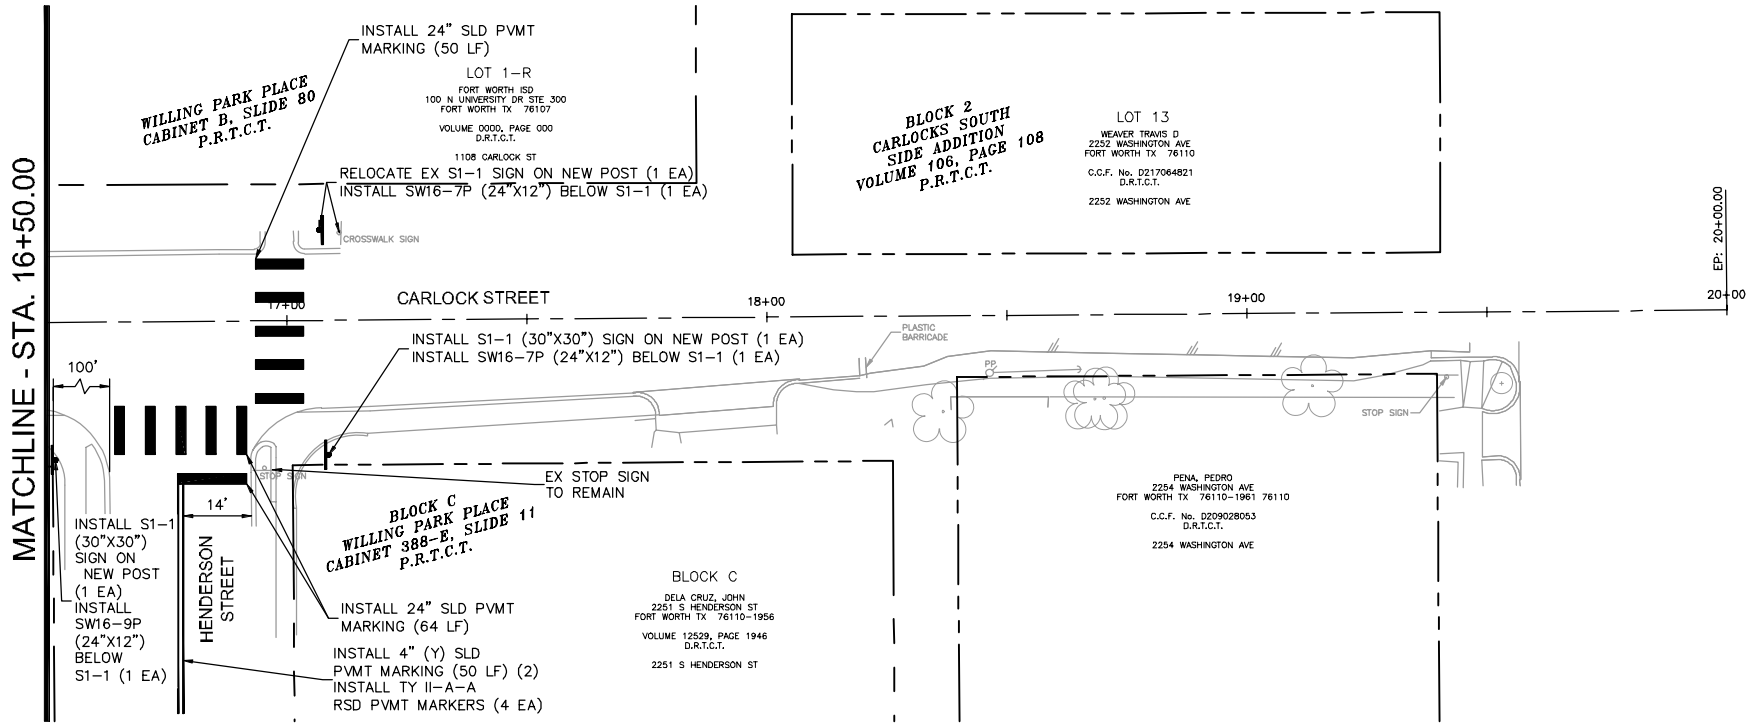

IF SHEET IS 11X17, SCALE IS 1"=40'

- EX ROW
- EX APPROX ROW
- EX UTILITY EASEMENT
- TROE LIMITS
- == BACK TO BACK MOUNTED SIGN(S) ON POST
- SIGN ON POST

SIGNS (EA)			
TYPE	DESCRIPTION	SIZE	Quantity
S1-1	SCHOOL	30" X 30"	3
SW16-7P	DIAGONAL ARROW	24" X 12"	4
SW16-9P	AHEAD	24" X 12"	2

- NOTE:
- SEE SHEET C0.03E FOR PROJECT SPECIFIC NOTES.
 - UNDERGROUND STREET LIGHT WIRING IS PRESENT THROUGHOUT DAGGETT ELEMENTARY PROJECT AREA. IF CONDUIT IS HIT, CONTACT TPW STREET LIGHTS DEPARTMENT AT 817-392-7738.
- THE CONTRACTOR SHALL CONTACT THE FOLLOWING AT LEAST 48 HOURS PRIOR TO CONSTRUCTION:
- AT&T 1-800-331-0500
FORT WORTH T&PW (817)-392-8100
ATMOS ENERGY (817)-207-2821
ONCOR ELECTRIC (888)-313-6862
TXU ENERGY (972)-791-2888
SPECTRUM (866)-874-2389
ALL OTHER FACILITIES 1-800-DIG-TESS

MAPSCO NO.
78-P, 78-Q, 78-T, 78-U



8/3/2021

Kimley»Horn

© 2021 KIMLEY-HORN AND ASSOCIATES, INC.
TBPE REGISTERED ENGINEERING FIRM F-928
801 CHERRY STREET, SUITE 1300
FORT WORTH, TEXAS 76102
P: 817-335-6511 F: 817-335-5070
WWW.KIMLEY-HORN.COM




TEXAS DEPARTMENT OF TRANSPORTATION
© 2021

FY 2018 SAFE ROUTE TO SCHOOL (SRTS)
IMPROVEMENTS
DAGGETT ELEMENTARY SCHOOL

SIGNING & STRIPING LAYOUT -
CARLOCK ST STA. 14+00 TO 20+00

FED.RD.	PROJECT NO.	HIGHWAY NO.
06	STP 2021(953)TP	VA
STATE	DISTRICT	COUNTY
TEXAS	FTW	TARRANT
CONTROL	SECTION	JOB
0902	90	083
SHEET NO.		
C3.13		

SHAH, ZAHRA
8/9/2021 11:44 AM
K:\FTW_TPO\061018211-CFW-2018-SRTS\CAD\SHETS\PLAN SET 2\DAGGETT\STRIPING LAYOUT - DAGGETT.DWG
8/9/2021 11:17 AM
PLOTTED BY:
PLOT DATE:
LOCATION:
LAST SAVED:

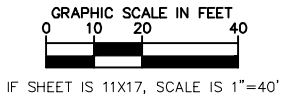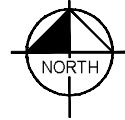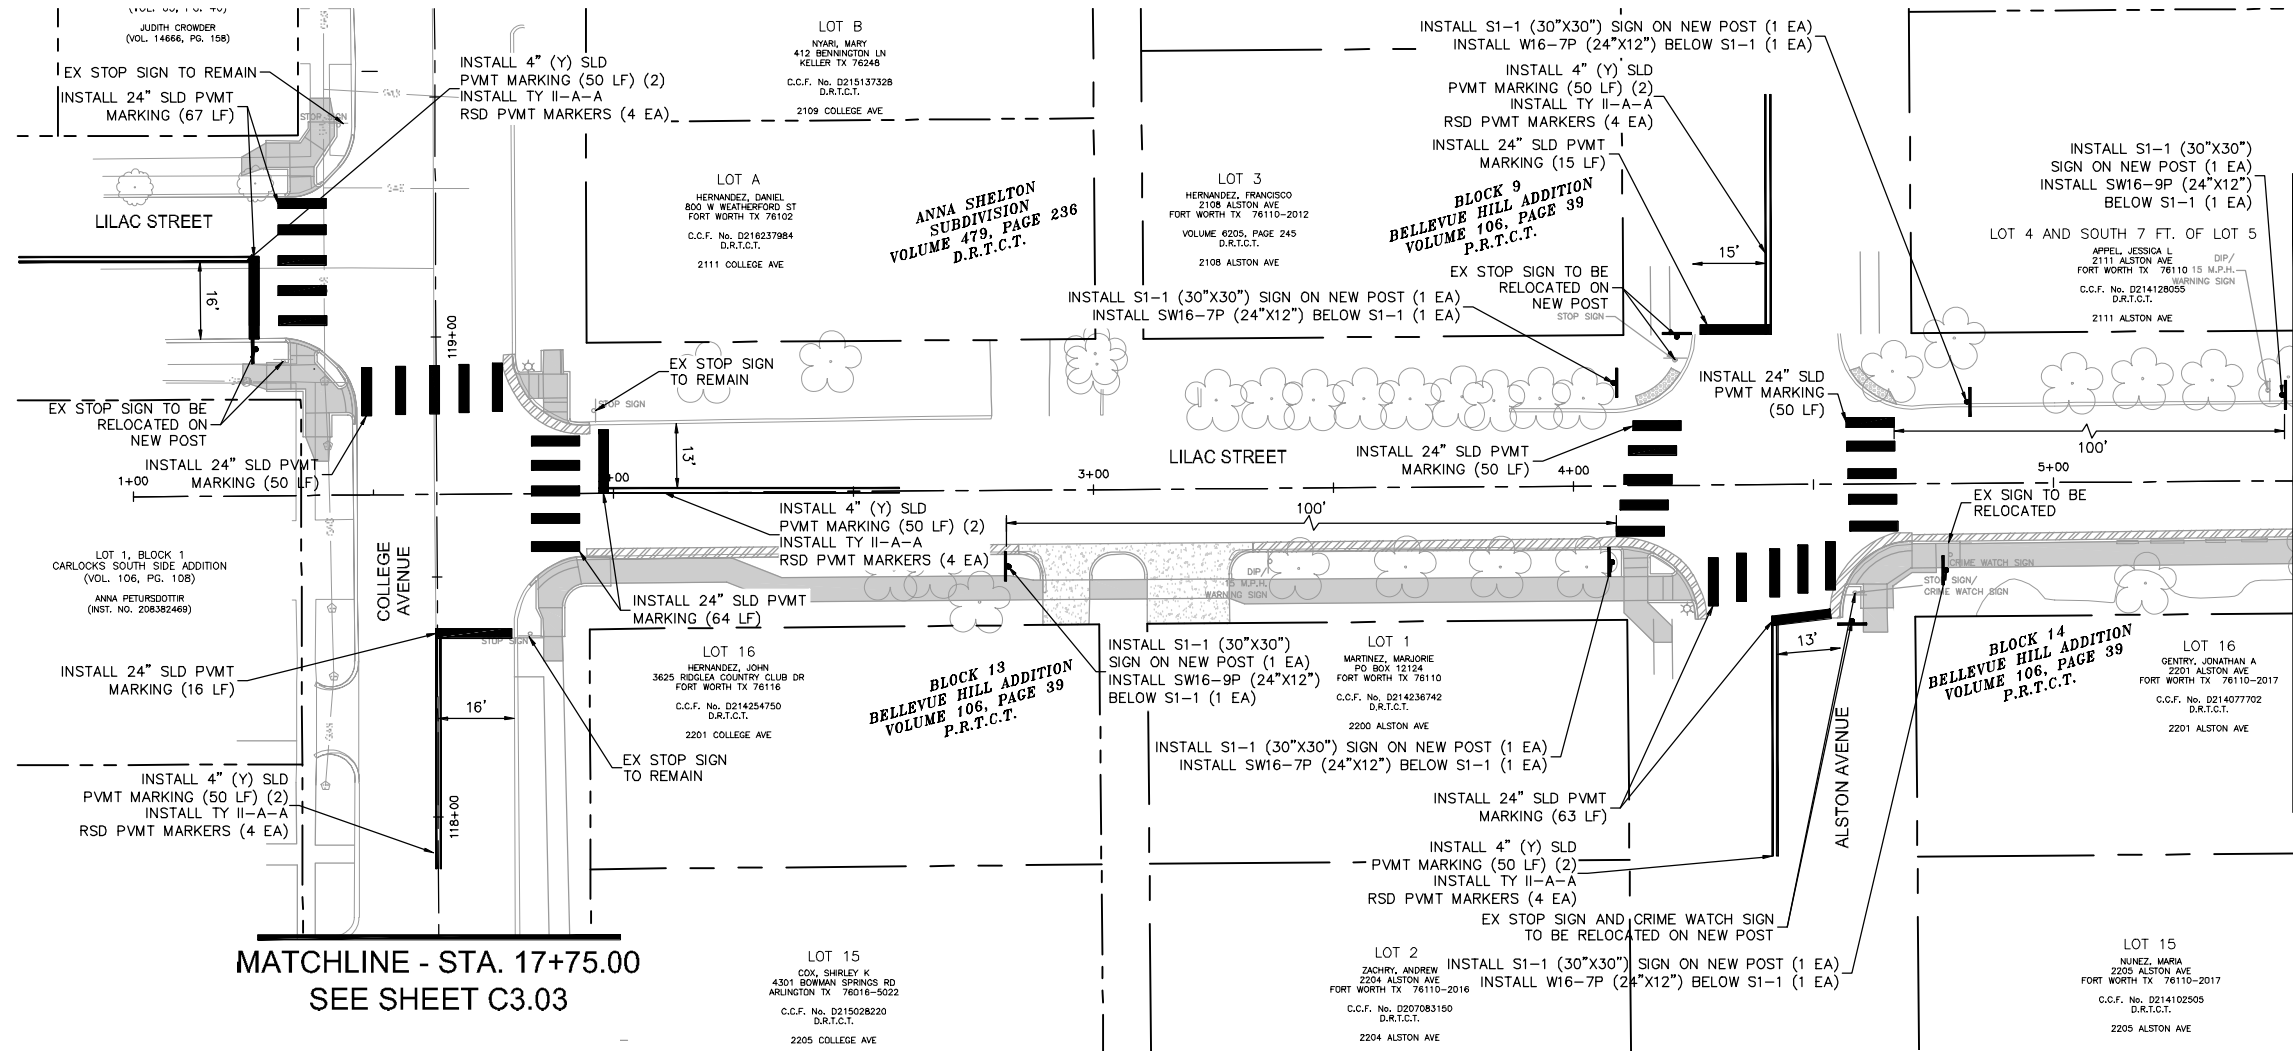

- EX ROW
- EX APPROX ROW
- EX UTILITY EASEMENT
- TROE LIMITS
- == BACK TO BACK MOUNTED SIGN(S) ON POST
- SIGN ON POST

SIGNS (EA)			
TYPE	DESCRIPTION	SIZE	Quantity
S1-1	SCHOOL	30" X 30"	8
SW16-7P	DIAGONAL ARROW AHEAD	24" X 12"	6
SW16-9P		24" X 12"	2

NOTE:

- SEE SHEET C0.03E FOR PROJECT SPECIFIC NOTES.
- UNDERGROUND STREET LIGHT WIRING IS PRESENT THROUGHOUT DAGGETT ELEMENTARY PROJECT AREA. IF CONDUIT IS HIT, CONTACT TPW STREET LIGHTS DEPARTMENT AT 817-392-7738.

THE CONTRACTOR SHALL CONTACT THE FOLLOWING AT LEAST 48 HOURS PRIOR TO CONSTRUCTION:

AT&T 1-800-331-0500
FORT WORTH T&PW (817)-392-8100
ATMOS ENERGY (817)-207-2821
ONCOR ELECTRIC (888)-313-6862
TXU ENERGY (972)-791-2888
SPECTRUM (866)-874-2389
ALL OTHER FACILITIES 1-800-DIG-TESS

MAPSCO NO.
78-P, 78-Q, 78-T, 78-U



8/3/2021

Kimley-Horn

© 2021 KIMLEY-HORN AND ASSOCIATES, INC.
TPE REGISTERED ENGINEERING FIRM F-928
801 CHERRY STREET, SUITE 1300
FORT WORTH, TEXAS 76102
P: 817-335-6511 F: 817-335-5070
WWW.KIMLEY-HORN.COM



TEXAS DEPARTMENT OF TRANSPORTATION
© 2021

FY 2018 SAFE ROUTE TO SCHOOL (SRTS)
IMPROVEMENTS
DAGGETT ELEMENTARY SCHOOL

SIGNING & STRIPING LAYOUT -
LILAC ST STA. 1+00 TO 5+50

FED.RD.	PROJECT NO.		HIGHWAY NO.	
06	STP 2021(953)TP		VA	
STATE	DISTRICT	COUNTY	SHEET NO.	
TEXAS	FTW	TARRANT	C3.14	
CONTROL	SECTION	JOB		
0902	90	083		

C3.14

SHAH, ZAHRA
8/9/2021 11:44 AM
K:\FTW_TPO\061018211-CFW-2018-SRTS\CADD\SHEETS\PLAN SET 2\DAGGETT\STRIPING LAYOUT - DAGGETT.DWG
8/9/2021 11:17 AM
PLOTTED BY:
PLOT DATE:
LOCATION:
LAST SAVED:



GRAPHIC SCALE IN FEET
0 10 20 40
IF SHEET IS 11X17, SCALE IS 1"=40'

- EX ROW
--- EX APPROX ROW
--- EX UTILITY EASEMENT
--- TROE LIMITS
== BACK TO BACK MOUNTED SIGN(S) ON POST
+ SIGN ON POST

SIGNS (EA)			
TYPE	DESCRIPTION	SIZE	Quantity
S1-1	SCHOOL	30" X 30"	6
SW15-7P	DIAGONAL ARROW	24" X 12"	4
SW16-9P	AHEAD	24" X 12"	2
SW14-2	NO OUTLET	30" X 30"	1

NOTE:

- SEE SHEET C0.03E FOR PROJECT SPECIFIC NOTES.
- UNDERGROUND STREET LIGHT WIRING IS PRESENT THROUGHOUT DAGGETT ELEMENTARY PROJECT AREA. IF CONDUIT IS HIT, CONTACT TPW STREET LIGHTS DEPARTMENT AT 817-392-7738.

THE CONTRACTOR SHALL CONTACT THE FOLLOWING AT LEAST 48 HOURS PRIOR TO CONSTRUCTION:

AT&T 1-800-331-0500
FORT WORTH T&PW (817)-392-8100
ATMOS ENERGY (817)-207-2821
ONCOR ELECTRIC (888)-313-6862
TXU ENERGY (972)-791-2888
SPECTRUM (866)-874-2389
ALL OTHER FACILITIES 1-800-DIG-TESS

MAPSCO NO.
78-P, 78-Q, 78-T, 78-U



Kimley»Horn

© 2021 KIMLEY-HORN AND ASSOCIATES, INC.
TPBE REGISTERED ENGINEERING FIRM F-928
801 CHERRY STREET, SUITE 1300
FORT WORTH, TEXAS 76102
P: 817-335-6511 F: 817-335-5070
WWW.KIMLEY-HORN.COM





TEXAS DEPARTMENT OF TRANSPORTATION
© 2021


FY 2018 SAFE ROUTE TO SCHOOL (SRTS)
IMPROVEMENTS
DAGGETT ELEMENTARY SCHOOL

SIGNING & STRIPING LAYOUT -
LILAC ST STA. 5+50 TO 13+00

FED.RD.	PROJECT NO.	HIGHWAY NO.	
06	STP 2021(953)TP	VA	
STATE	DISTRICT	COUNTY	SHEET NO.
TEXAS	FTW	TARRANT	C3.15
CONTROL	SECTION	JOB	
0902	90	083	

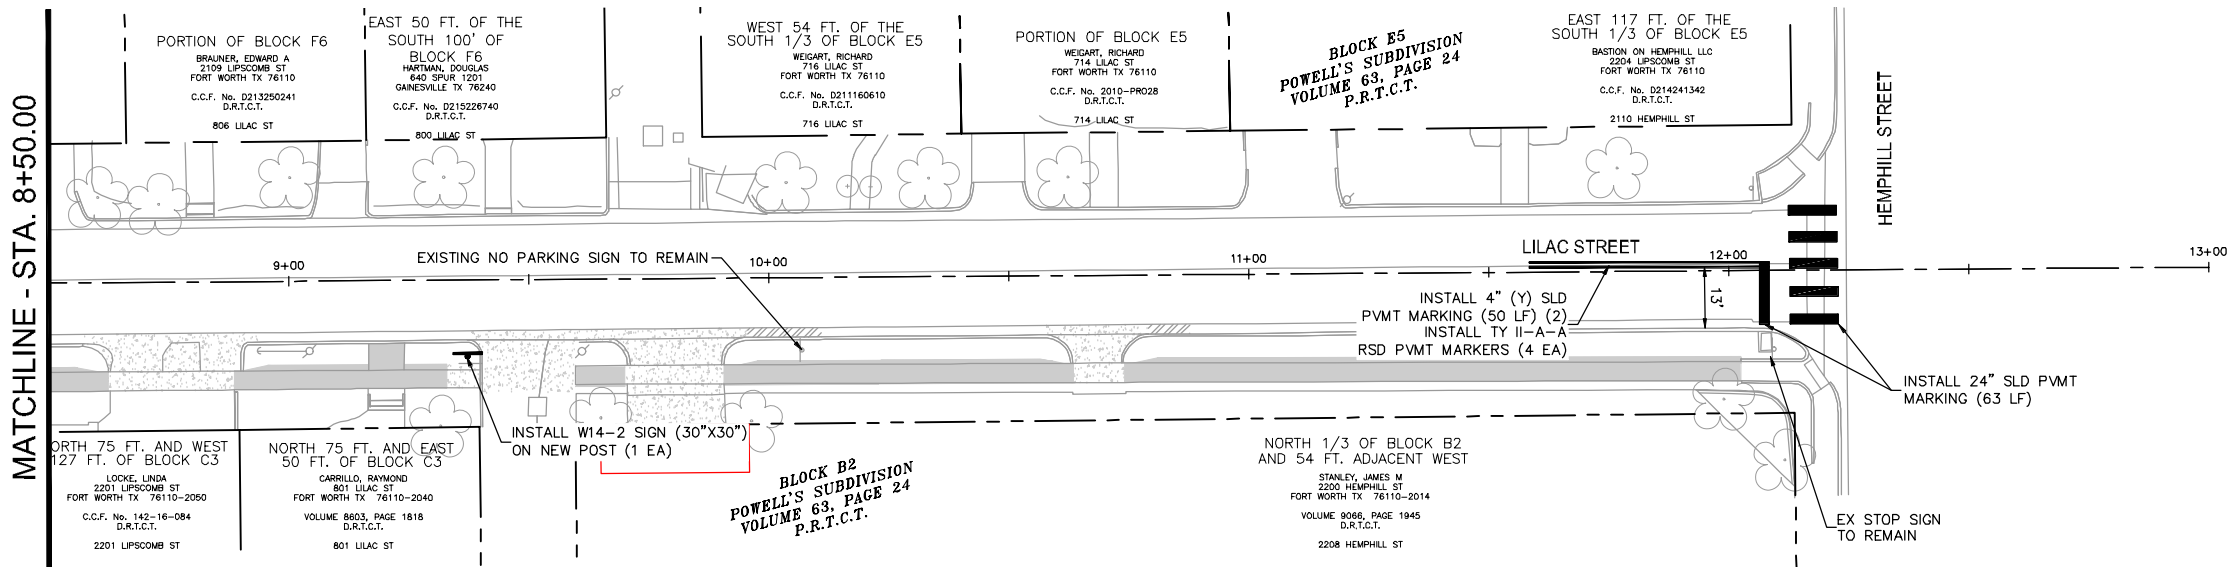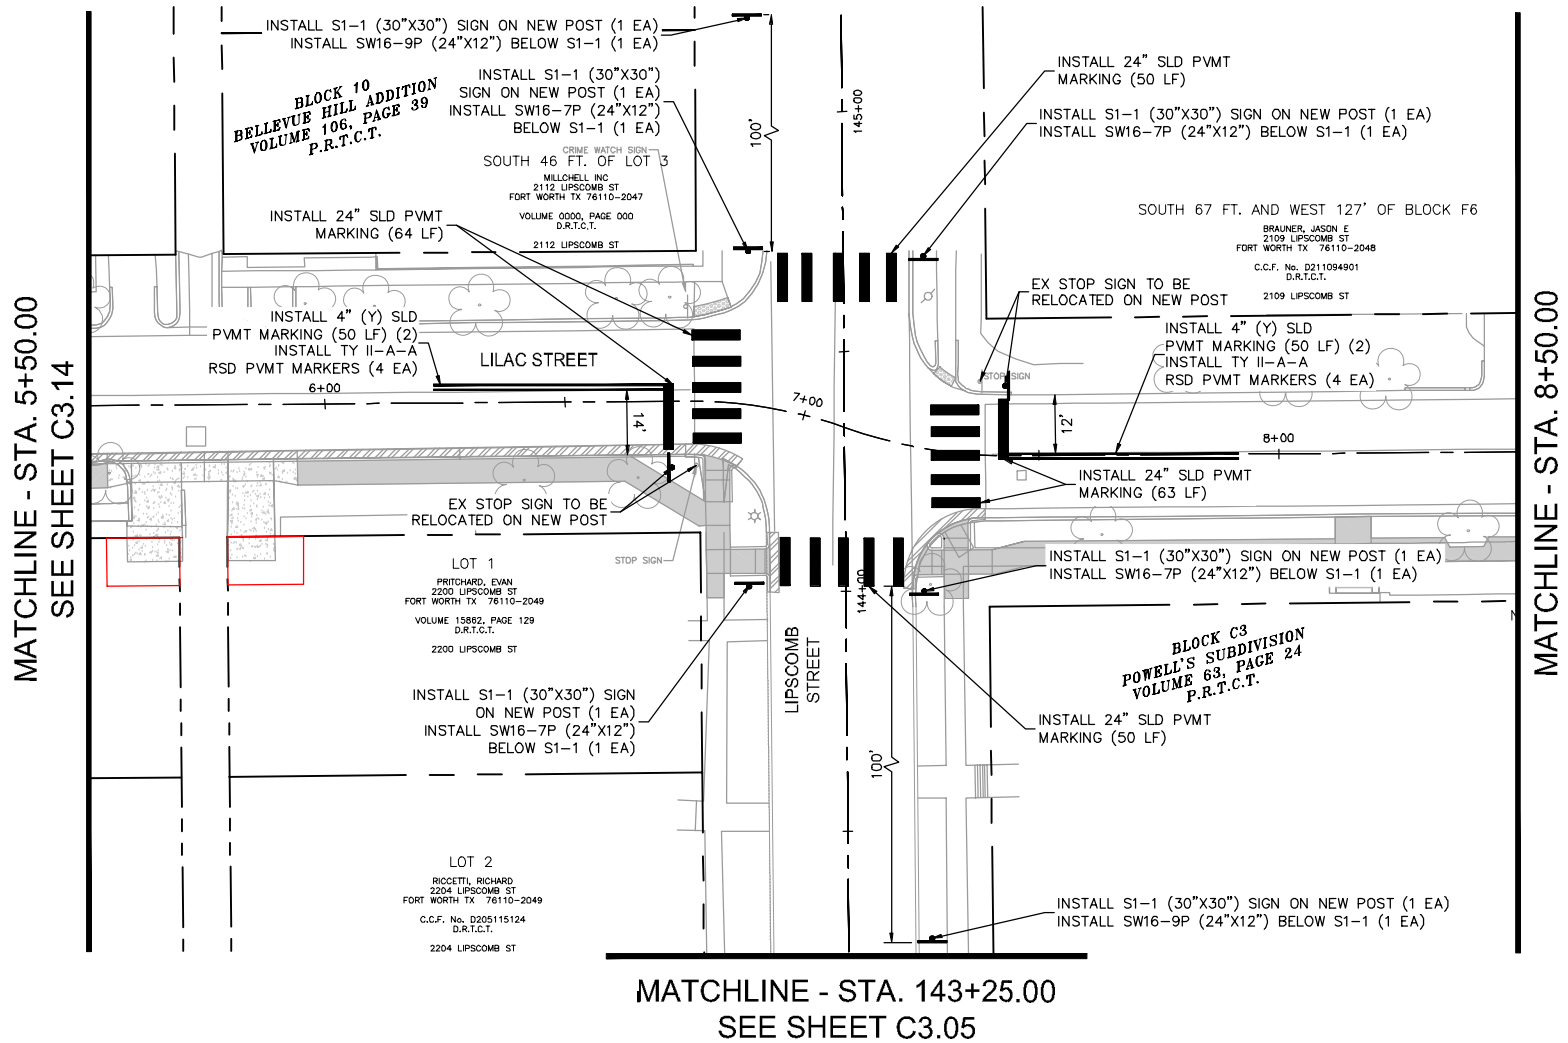

PLOTTED BY: SHAH, ZAHRA
 PLOT DATE: 8/9/2021 11:44 AM
 LOCATION: K:\FTW_TPO\061018211-CFW-2018-SRTS\CAD\SHETS\PLAN SET 2\D MCRAE\REMOVAL LAYOUT - D MCRAE 1.DWG
 LAST SAVED: 8/6/2021 1:08 PM

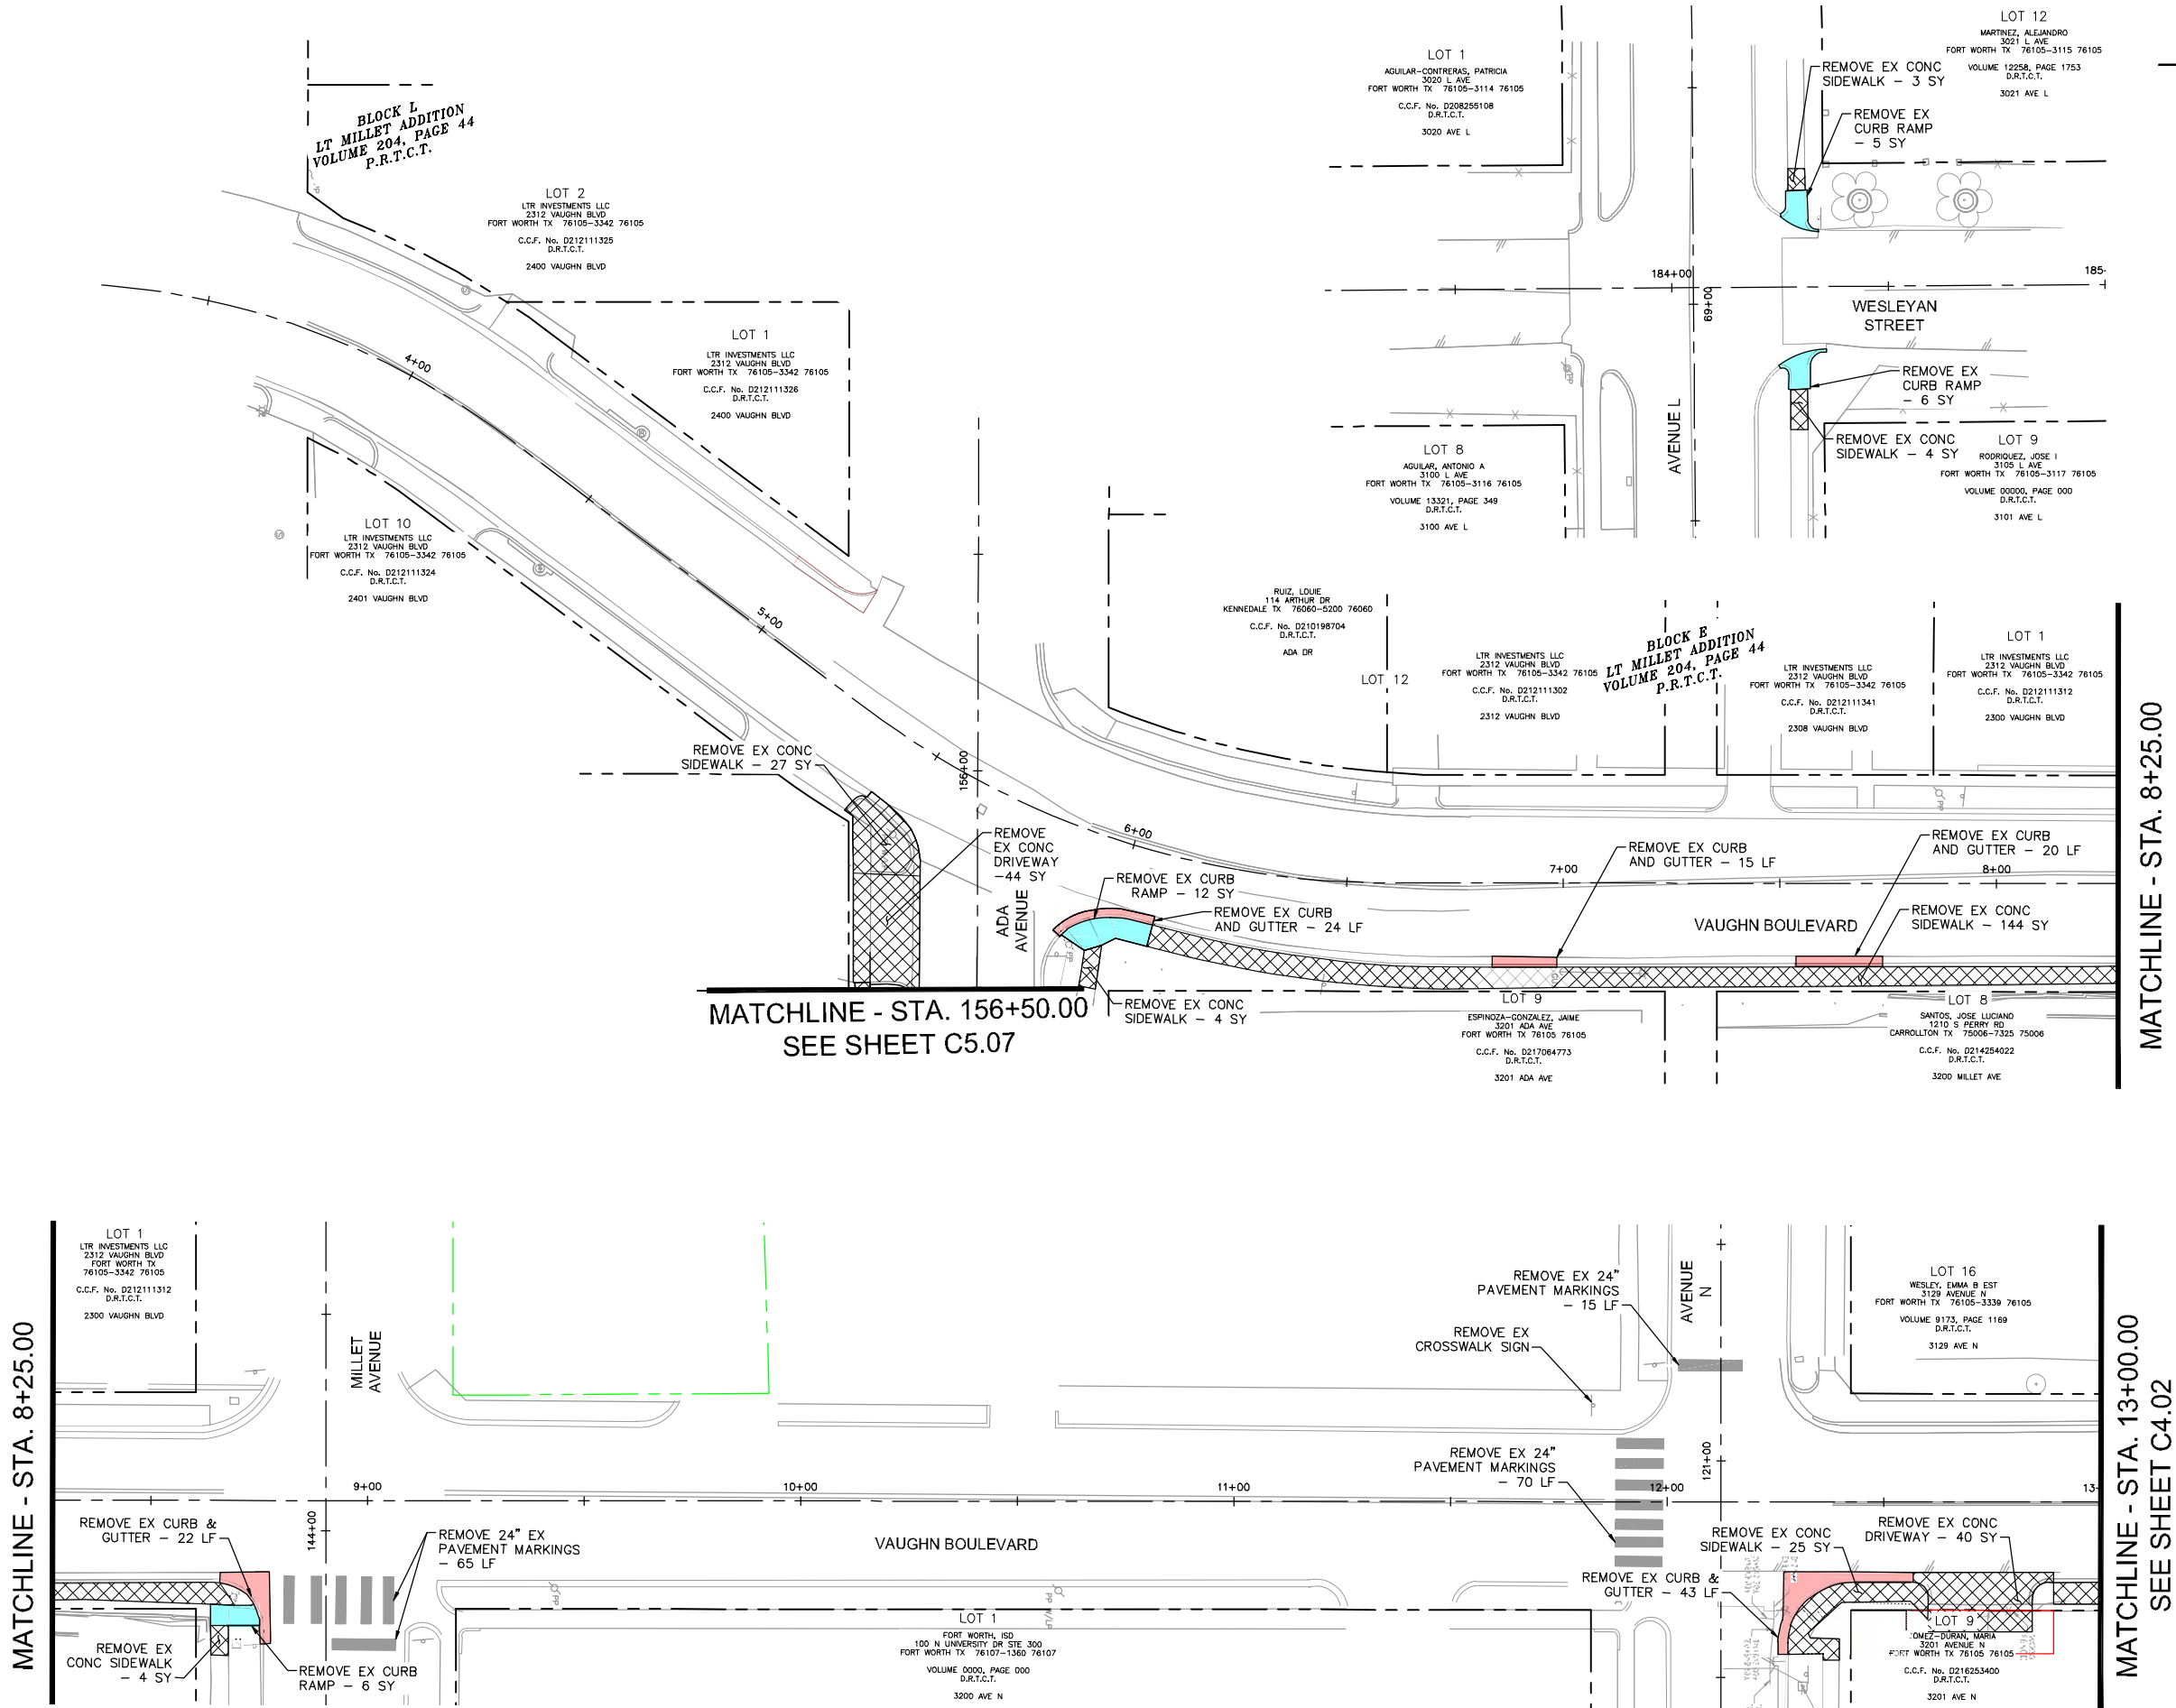

GRAPHIC SCALE IN FEET
 0 10 20 40
 IF SHEET IS 11X17, SCALE IS 1"=40'

LEGEND

- EX ROW
- EX APPROX ROW
- EX UTILITY EASEMENT
- TREE LIMITS
- EX CONCRETE TO BE REMOVED
- EX CURB AND GUTTER TO BE REMOVED
- EX CURB RAMP TO BE REMOVED
- EX ASPHALT PAVEMENT TO BE REMOVED
- EX CONCRETE MEDIAN TO BE REMOVED
- EX GRAVEL TO BE REMOVED

NOTE:

- SEE SHEET C0.03E FOR PROJECT SPECIFIC NOTES.

THE CONTRACTOR SHALL CONTACT THE FOLLOWING AT LEAST 48 HOURS PRIOR TO CONSTRUCTION:

AT&T 1-800-331-0500
 FORT WORTH T&PW (817)-392-8100
 ATMOS ENERGY (817)-207-2821
 ONCOR ELECTRIC (888)-313-6862
 TXU ENERGY (972)-791-2888
 SPECTRUM (866)-874-2389
 ALL OTHER FACILITIES 1-800-DIG-TESS

MAPSCO NO.
 76-V, 76-R, 76-S, 78-P, 78-Q, 78-T, 78-U

Kimley»Horn

© 2021 KIMLEY-HORN AND ASSOCIATES, INC.
 TBPE REGISTERED ENGINEERING FIRM F-928
 801 CHERRY STREET, SUITE 1300
 FORT WORTH, TEXAS 76102
 P: 817-335-6511 F: 817-335-5070
 WWW.KIMLEY-HORN.COM

TEXAS DEPARTMENT OF TRANSPORTATION
 © 2021


FY 2018 SAFE ROUTE TO SCHOOL (SRTS)
 IMPROVEMENTS
 D. MCRAE ELEMENTARY SCHOOL

REMOVAL LAYOUT - WESLEYAN ST & VAUGHN BLVD BEGIN TO STA. 13+00


FED.RD.	PROJECT NO.	HIGHWAY NO.	
06	STP 2021(953)TP		
STATE	DISTRICT	COUNTY	SHEET NO.
TEXAS	FTW	TARRANT	C4.01
CONTROL	SECTION	JOB	
0902	90	083	

SHAH, ZAHRA
8/9/2021 11:45 AM
K:\FTW_TPO\061018211-CFW-2018-SRTS-CADD\SHEETS\PLAN SET 2\D MCRAE\REMOVAL LAYOUT - D MCRAE 1.DWG
LAST SAVED: 8/6/2021 1:08 PM

MATCHLINE - STA. 13+00.00
SEE SHEET C4.01

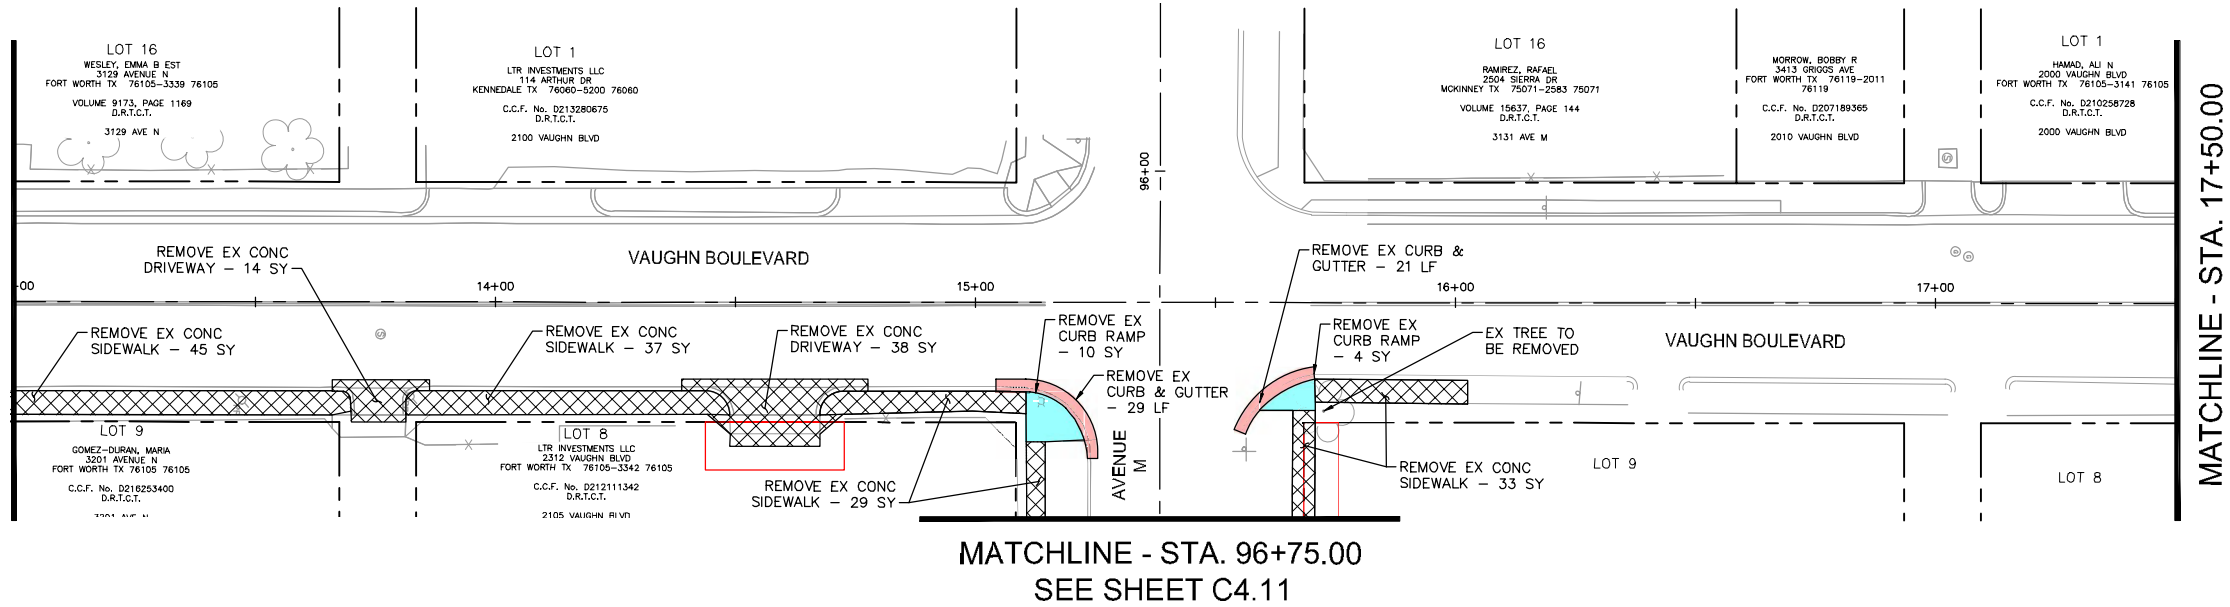

MATCHLINE - STA. 17+50.00

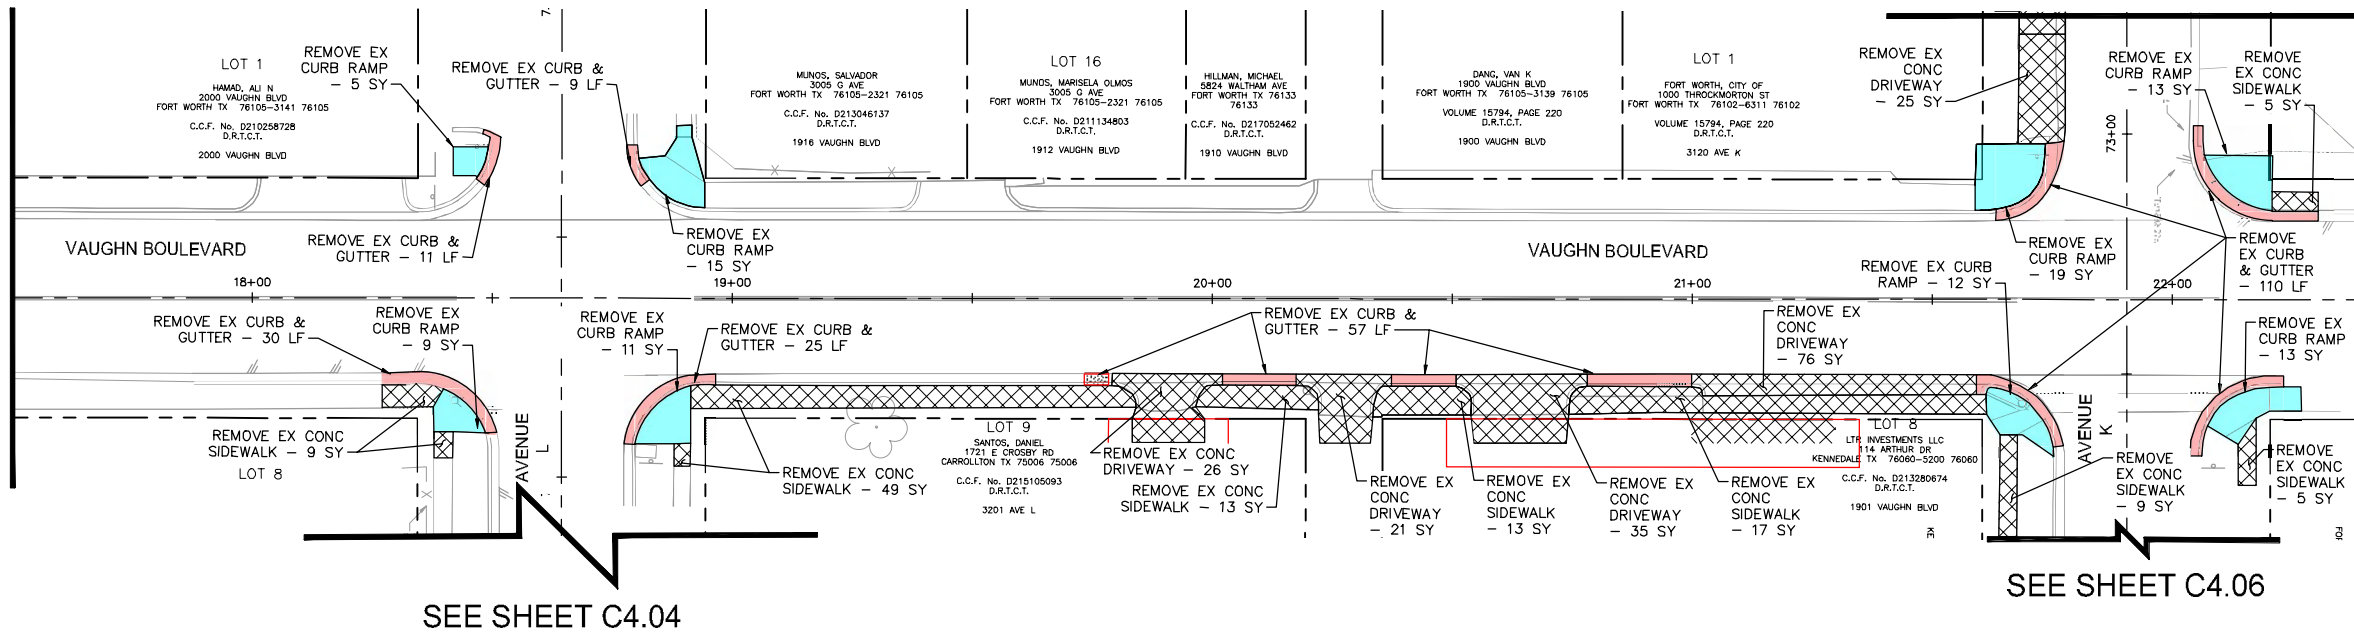

NOTE:

1. SEE SHEET C0.03E FOR PROJECT SPECIFIC NOTES.

THE CONTRACTOR SHALL CONTACT THE FOLLOWING AT LEAST 48 HOURS PRIOR TO CONSTRUCTION:

AT&T 1-800-331-0500
FORT WORTH T&PW (817)-392-8100
ATMOS ENERGY (817)-207-2821
ONCOR ELECTRIC (888)-313-6862
TXU ENERGY (972)-791-2888
SPECTRUM (866)-874-2389
ALL OTHER FACILITIES 1-800-DIG-TESS

MAPSCO NO.
76-V, 76-R, 76-S, 78-P, 78-Q, 78-T, 78-U



8/3/2021

Kimley»Horn

© 2021 KIMLEY-HORN AND ASSOCIATES, INC.
TBPE REGISTERED ENGINEERING FIRM F-928
801 CHERRY STREET, SUITE 1300
FORT WORTH, TEXAS 76102
P: 817-335-6511 F: 817-335-5070
WWW.KIMLEY-HORN.COM




TEXAS DEPARTMENT OF TRANSPORTATION
© 2021

FY 2018 SAFE ROUTE TO SCHOOL (SRTS)
IMPROVEMENTS
D. MCRAE ELEMENTARY SCHOOL

REMOVAL LAYOUT - VAUGHN
BLVD STA. 13+00 TO END

FED.RD.	PROJECT NO.		HIGHWAY NO.	
06	STP 2021(953)TP			
STATE	DISTRICT	COUNTY		SHEET NO.
TEXAS	FTW	TARRANT		
CONTROL	SECTION	JOB		
0902	90	083		

SHAH, ZAHRA
8/9/2021 11:45 AM
K:\FTW_TPO\061018211-CFW-2018-SRTS\CAD\SHETS\PLAN SET 2\D MCRAE\REMOVAL LAYOUT - D MCRAE 1.DWG
PLOT DATE: 8/6/2021 1:08 PM
LOCATION: 8/6/2021 1:08 PM
LAST SAVED:

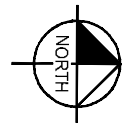

GRAPHIC SCALE IN FEET
0 10 20 40
IF SHEET IS 11X17, SCALE IS 1"=40'

LEGEND

- EX ROW
- - - EX APPROX ROW
- - - EX UTILITY EASEMENT
- TROE LIMITS
- [Cross-hatched box] EX CONCRETE TO BE REMOVED
- [Red box] EX CURB AND GUTTER TO BE REMOVED
- [Light blue box] EX CURB RAMP TO BE REMOVED
- [Light green box] EX ASPHALT PAVEMENT TO BE REMOVED
- [Purple box] EX CONCRETE MEDIAN TO BE REMOVED
- [Yellow box with dots] EX GRAVEL TO BE REMOVED

NOTE:

- SEE SHEET C0.03E FOR PROJECT SPECIFIC NOTES.

THE CONTRACTOR SHALL CONTACT THE FOLLOWING AT LEAST 48 HOURS PRIOR TO CONSTRUCTION:

AT&T 1-800-331-0500
FORT WORTH T&PW (817)-392-8100
ATMOS ENERGY (817)-207-2821
ONCOR ELECTRIC (888)-313-6862
TXU ENERGY (972)-791-2888
SPECTRUM (866)-874-2389
ALL OTHER FACILITIES 1-800-DIG-TESS

MAPSCO NO.
76-V, 76-R, 76-S, 78-P, 78-Q, 78-T, 78-U



Kimley»Horn

© 2021 KIMLEY-HORN AND ASSOCIATES, INC.
TBPE REGISTERED ENGINEERING FIRM F-928
801 CHERRY STREET, SUITE 1300
FORT WORTH, TEXAS 76102
P: 817-335-6511 F: 817-335-5070
WWW.KIMLEY-HORN.COM



TEXAS DEPARTMENT OF TRANSPORTATION
© 2021


FY 2018 SAFE ROUTE TO SCHOOL (SRTS)
IMPROVEMENTS
D. MCRAE ELEMENTARY SCHOOL

REMOVAL LAYOUT - COLLARD
ST BEGIN TO STA. 35+50

FED.RD.	PROJECT NO.	HIGHWAY NO.
06	STP 2021(953)TP	
STATE	DISTRICT	COUNTY
TEXAS	FTW	TARRANT
CONTROL	SECTION	JOB
0902	90	083


SHEET NO.
C4.03

SEE SHEET C4.07

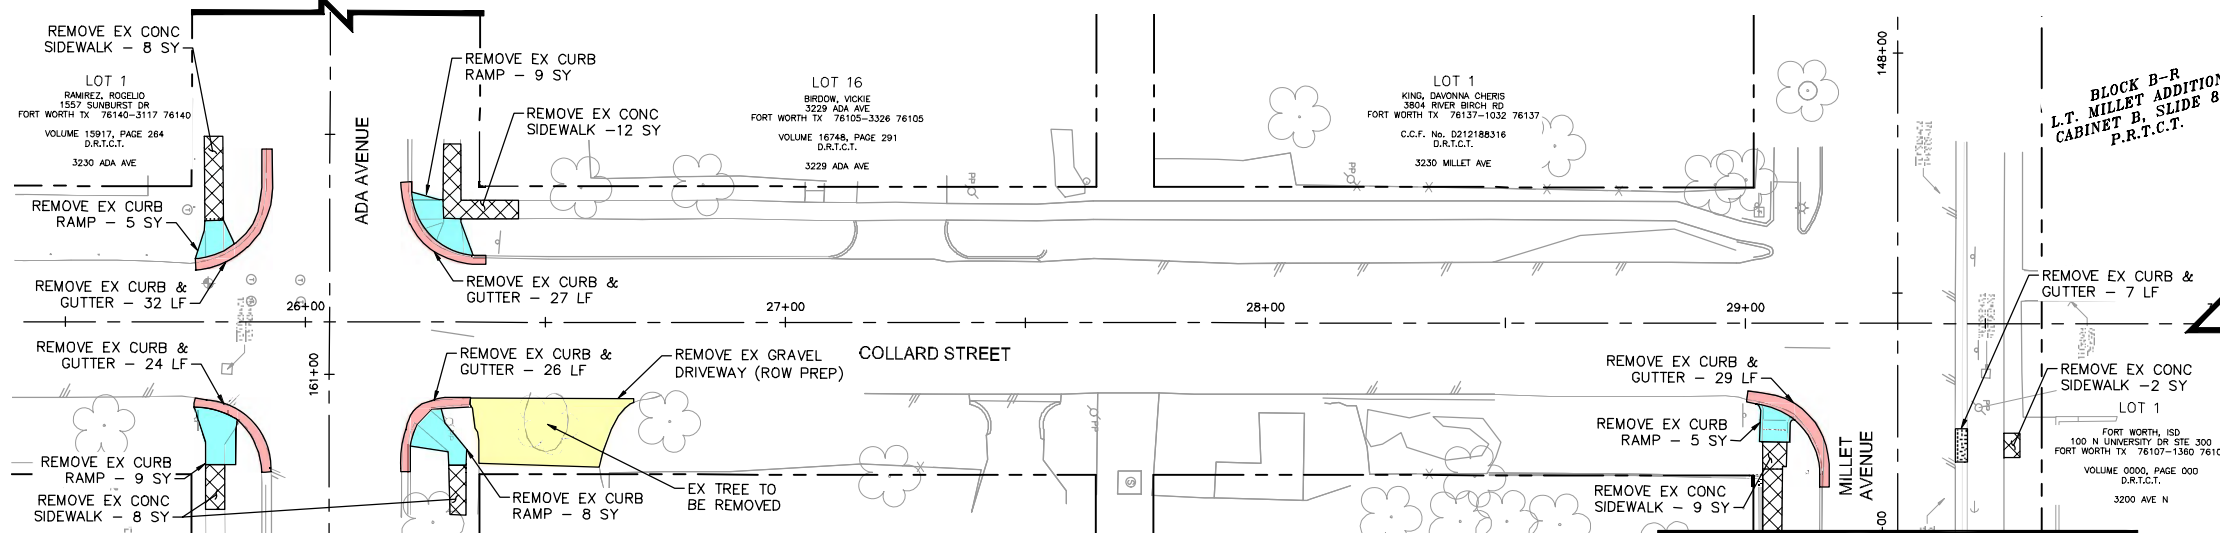

MATCHLINE - STA. 149+00.00
SEE SHEET C4.08

MATCHLINE - STA. 100+50.00
SEE SHEET C4.11

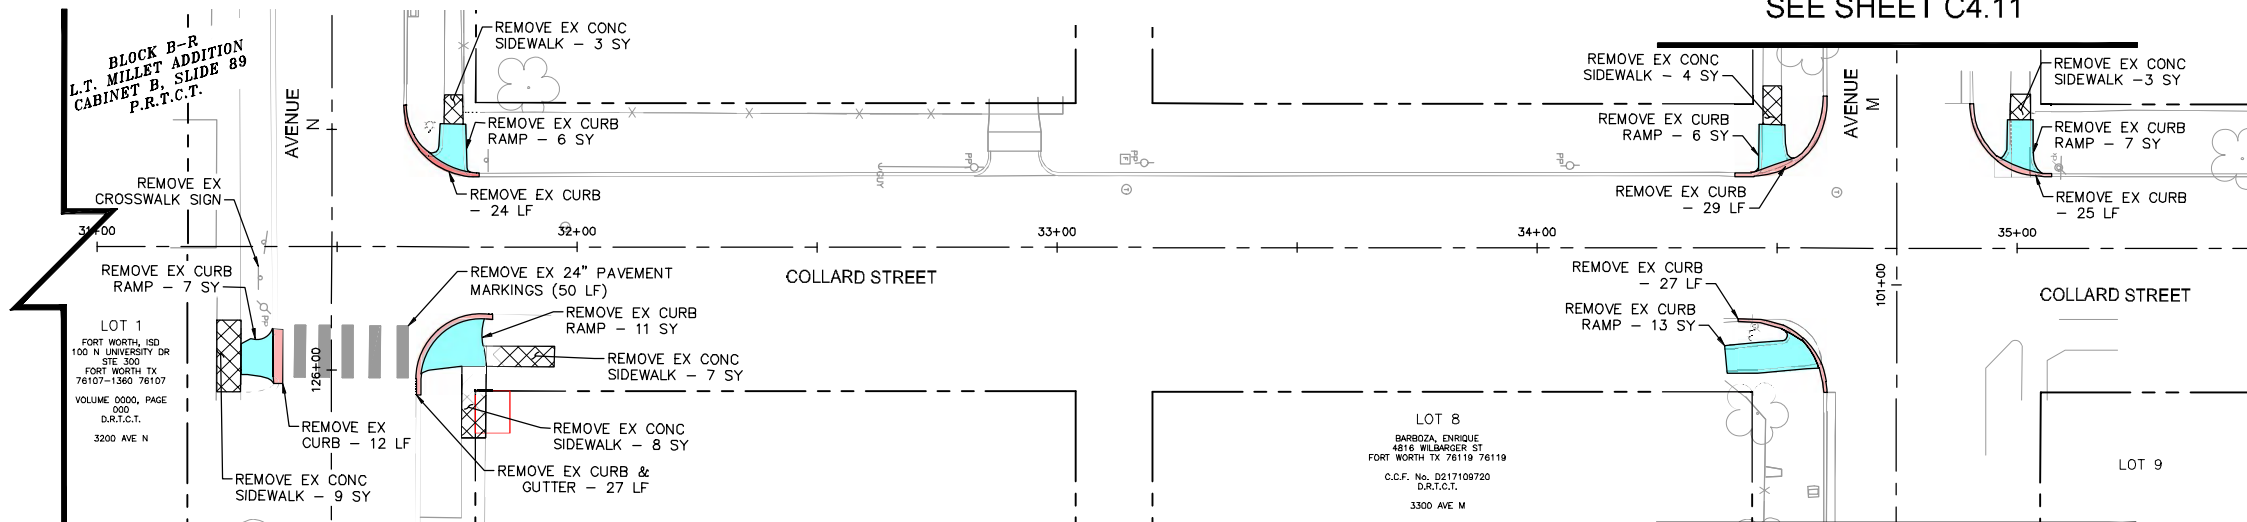


MATCHLINE - STA. 101+50.00
SEE SHEET C4.11




MATCHLINE - STA. 35+50.00
SEE SHEET C4.04

SHAH, ZAHRA
8/9/2021 11:45 AM
K:\FTW_TPO\061018211-CFW-2018-SRTS-CADD\SHEETS\PLAN SET 2\D MCRAE\REMOVAL LAYOUT - D MCRAE 1.DWG
LAST SAVED: 8/6/2021 1:08 PM

MATCHLINE - STA. 35+50.00
SEE SHEET C4.03

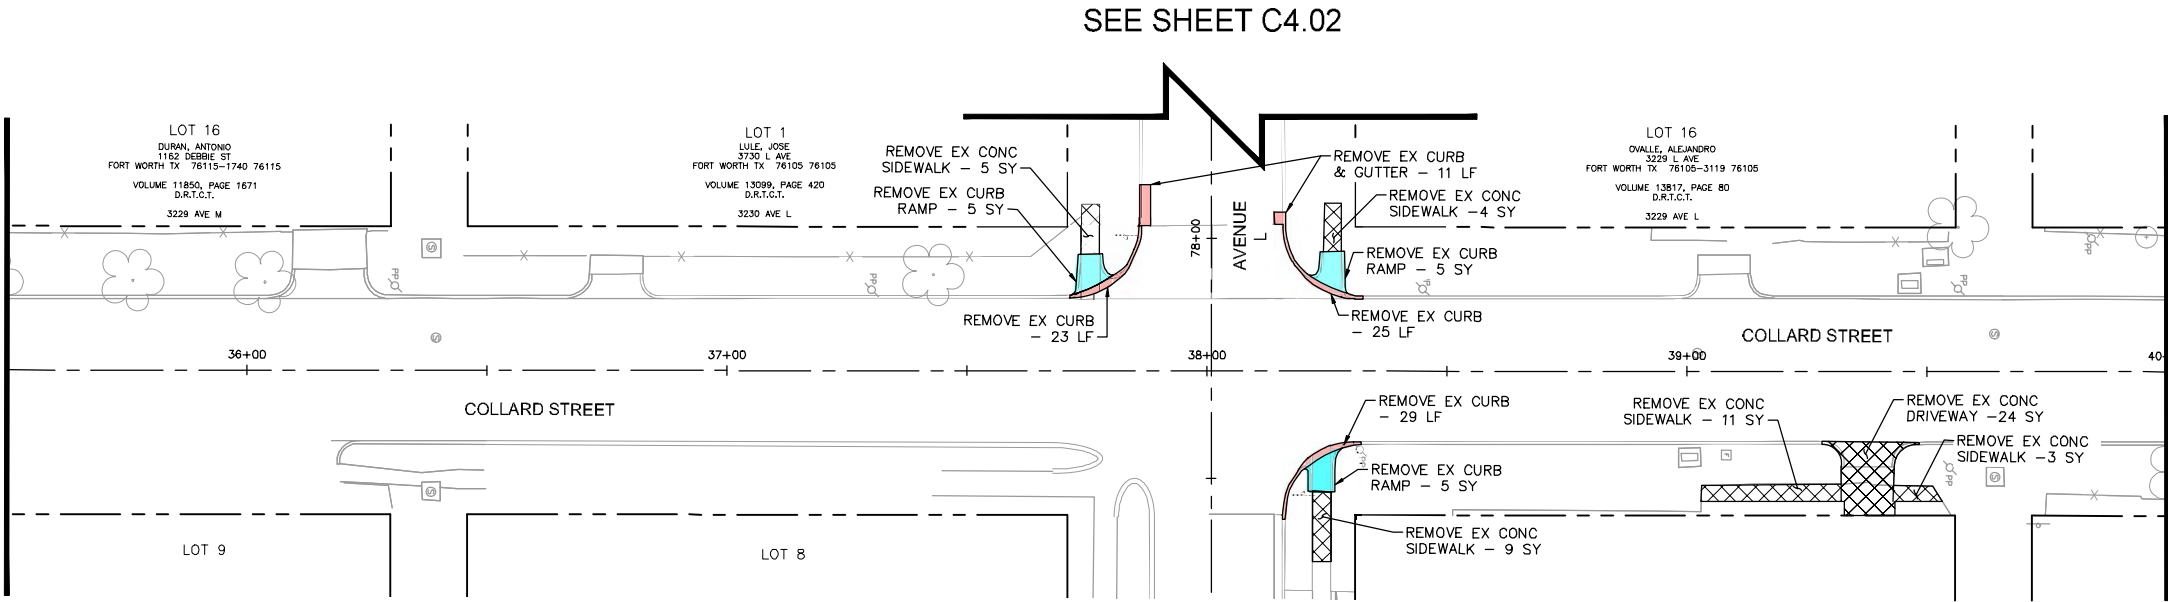

MATCHLINE - STA. 40+00.00

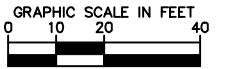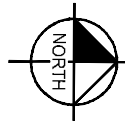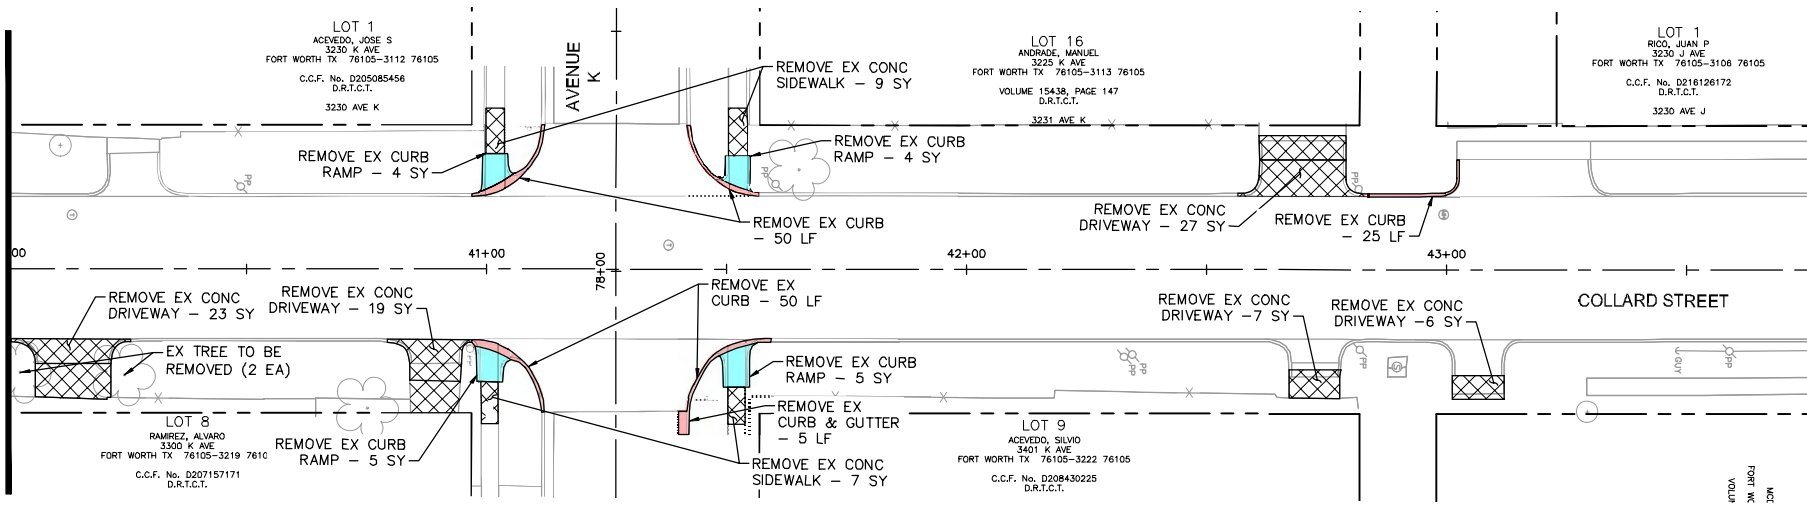

IF SHEET IS 11X17, SCALE IS 1"=40'

LEGEND

- EX ROW
- EX APPROX ROW
- EX UTILITY EASEMENT
- TREE LIMITS
- EX CONCRETE TO BE REMOVED
- EX CURB AND GUTTER TO BE REMOVED
- EX CURB RAMP TO BE REMOVED
- EX ASPHALT PAVEMENT TO BE REMOVED
- EX CONCRETE MEDIAN TO BE REMOVED
- EX GRAVEL TO BE REMOVED

NOTE:


- SEE SHEET C0.03E FOR PROJECT SPECIFIC NOTES.

THE CONTRACTOR SHALL CONTACT THE FOLLOWING AT LEAST 48 HOURS PRIOR TO CONSTRUCTION:

AT&T 1-800-331-0500
FORT WORTH T&PW (817)-392-8100
ATMOS ENERGY (817)-207-2821
ONCOR ELECTRIC (888)-313-6862
TXU ENERGY (972)-791-2888
SPECTRUM (866)-874-2389
ALL OTHER FACILITIES 1-800-DIG-TESS

MAPSCO NO. 76-V, 76-R, 76-S, 78-P, 78-Q, 78-T, 78-U			
 8/3/2021			
Kimley»Horn © 2021 KIMLEY-HORN AND ASSOCIATES, INC. TBPE REGISTERED ENGINEERING FIRM F-928 801 CHERRY STREET, SUITE 1300 FORT WORTH, TEXAS 76102 P: 817-335-6511 F: 817-335-5070 WWW.KIMLEY-HORN.COM			
 TEXAS DEPARTMENT OF TRANSPORTATION © 2021			
FY 2018 SAFE ROUTE TO SCHOOL (SRTS) IMPROVEMENTS D. MCRAE ELEMENTARY SCHOOL			
REMOVAL LAYOUT - COLLARD ST STA. 35+50 TO END			
FED.RD.	PROJECT NO.		HIGHWAY NO.
06	STP 2021(953)TP		
STATE	DISTRICT	COUNTY	SHEET NO.
TEXAS	FTW	TARRANT	
CONTROL	SECTION	JOB	
0902	90	083	C4.04

SHAH, ZAHRA
8/9/2021 11:45 AM
PLOT DATE: K:\FTW\TPO\061018211-CFW-2018-SRTS\CADD\SHEETS\PLAN SET 2\D MCRAE\REMOVAL LAYOUT - D MCRAE 1.DWG
LOCATION: 8/6/2021 1:08 PM
LAST SAVED:

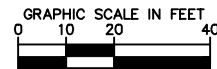

IF SHEET IS 11X17, SCALE IS 1"=40'

LEGEND

- EX ROW
- EX APPROX ROW
- EX UTILITY EASEMENT
- TREE LIMITS
- EX CONCRETE TO BE REMOVED
- EX CURB AND GUTTER TO BE REMOVED
- EX CURB RAMP TO BE REMOVED
- EX ASPHALT PAVEMENT TO BE REMOVED
- EX CONCRETE MEDIAN TO BE REMOVED
- EX GRAVEL TO BE REMOVED

NOTE:

- SEE SHEET C0.03E FOR PROJECT SPECIFIC NOTES.

THE CONTRACTOR SHALL CONTACT THE FOLLOWING AT LEAST 48 HOURS PRIOR TO CONSTRUCTION:

AT&T 1-800-331-0500
FORT WORTH T&PW (817)-392-8100
ATMOS ENERGY (817)-207-2821
ONCOR ELECTRIC (888)-313-6862
TXU ENERGY (972)-791-2888
SPECTRUM (866)-874-2389
ALL OTHER FACILITIES 1-800-DIG-TESS

MAPSCO NO.
76-V, 76-R, 76-S, 78-P, 78-Q, 78-T, 78-U



Kimley»Horn

© 2021 KIMLEY-HORN AND ASSOCIATES, INC.
TBPE REGISTERED ENGINEERING FIRM F-928
801 CHERRY STREET, SUITE 1300
FORT WORTH, TEXAS 76102
P: 817-335-6511 F: 817-335-5070
WWW.KIMLEY-HORN.COM




TEXAS DEPARTMENT OF TRANSPORTATION
© 2021

FY 2018 SAFE ROUTE TO SCHOOL (SRTS)
IMPROVEMENTS
D. MCRAE ELEMENTARY SCHOOL


REMOVAL LAYOUT - BISHOP ST
BEGIN TO STA. 57+50

FED.RD.	PROJECT NO.	HIGHWAY NO.
06	STP 2021(953)TP	
STATE	DISTRICT	COUNTY
TEXAS	FTW	TARRANT
CONTROL	SECTION	JOB
0902	90	083
SHEET NO.		
C4.05		

MATCHLINE - STA. 152+50.00
SEE SHEET C4.08

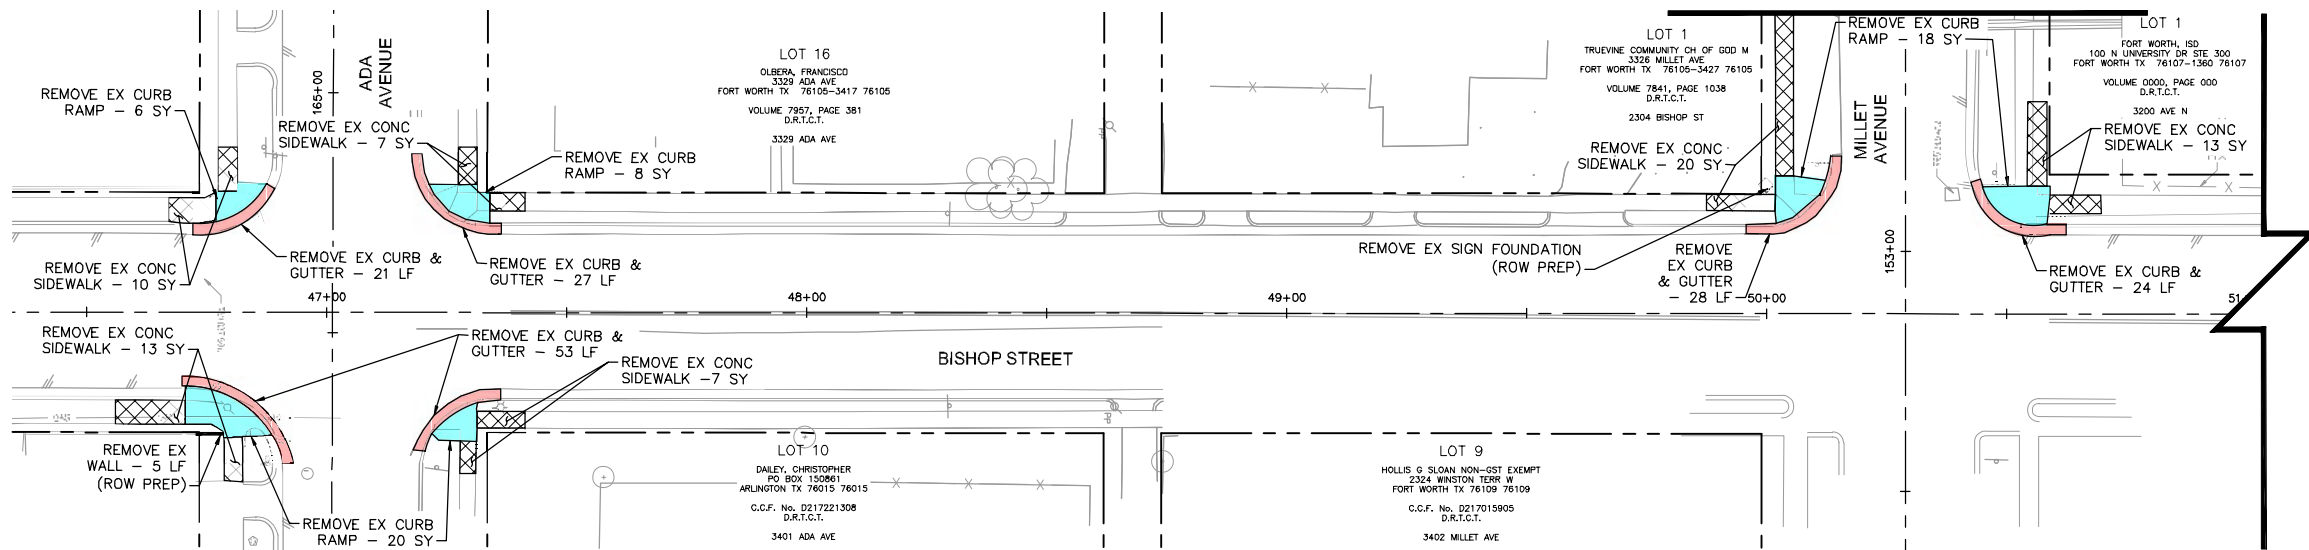

MATCHLINE - STA. 105+00.00
SEE SHEET C4.11


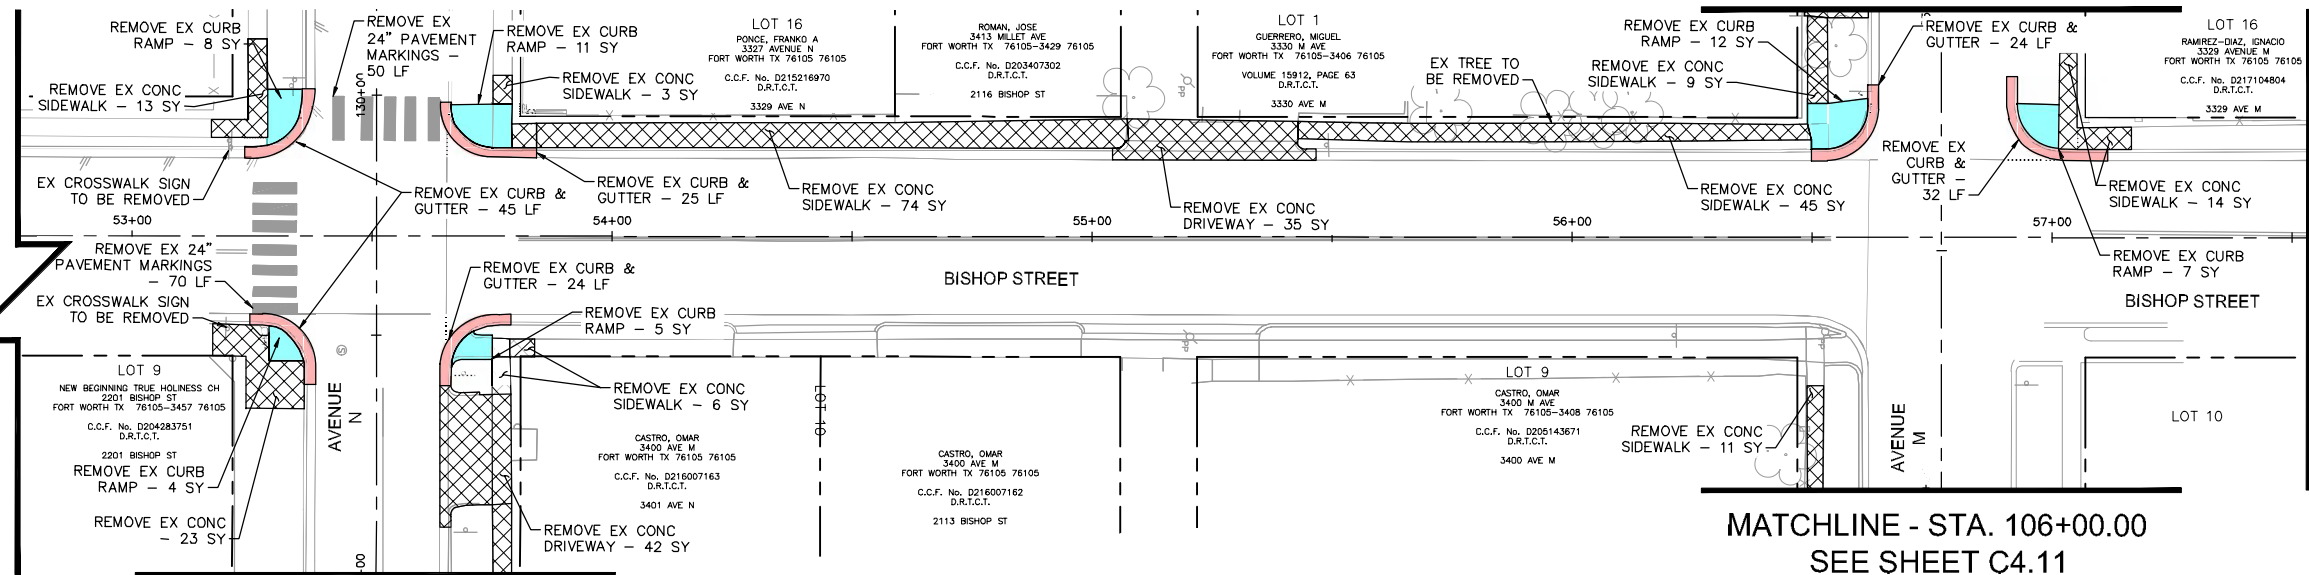


MATCHLINE - STA. 131+00.00
SEE SHEET C4.09

MATCHLINE - STA. 106+00.00
SEE SHEET C4.11

MATCHLINE - STA. 57+50.00
SEE SHEET C4.06

SHAH, ZAHRA
8/9/2021 11:45 AM
PLOT DATE: K:\FTW_TPTO\061018211-CFW-2018-SRTS-CADD\SHEETS\PLAN SET 2\D MCRAE\REMOVAL LAYOUT - D MCRAE 1.DWG
LOCATION: K:\FTW_TPTO\061018211-CFW-2018-SRTS-CADD\SHEETS\PLAN SET 2\D MCRAE\REMOVAL LAYOUT - D MCRAE 1.DWG
LAST SAVED: 8/6/2021 1:08 PM

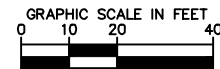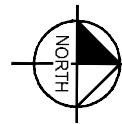

IF SHEET IS 11X17, SCALE IS 1"=40'

LEGEND

- EX ROW
- EX APPROX ROW
- EX UTILITY EASEMENT
- TROE LIMITS
- EX CONCRETE TO BE REMOVED
- EX CURB AND GUTTER TO BE REMOVED
- EX CURB RAMP TO BE REMOVED
- EX ASPHALT PAVEMENT TO BE REMOVED
- EX CONCRETE MEDIAN TO BE REMOVED
- EX GRAVEL TO BE REMOVED

NOTE:

- SEE SHEET C0.03E FOR PROJECT SPECIFIC NOTES.

THE CONTRACTOR SHALL CONTACT THE FOLLOWING AT LEAST 48 HOURS PRIOR TO CONSTRUCTION:

AT&T 1-800-331-0500
FORT WORTH T&PW (817)-392-8100
ATMOS ENERGY (817)-207-2821
ONCOR ELECTRIC (888)-313-6862
TXU ENERGY (972)-791-2888
SPECTRUM (866)-874-2389
ALL OTHER FACILITIES 1-800-DIG-TESS

MAPSCO NO.
76-V, 76-R, 76-S, 78-P, 78-Q, 78-T, 78-U



Kimley-Horn

© 2021 KIMLEY-HORN AND ASSOCIATES, INC.
TBPE REGISTERED ENGINEERING FIRM F-928
801 CHERRY STREET, SUITE 1300
FORT WORTH, TEXAS 76102
P: 817-335-6511 F: 817-335-5070
WWW.KIMLEY-HORN.COM





TEXAS DEPARTMENT OF TRANSPORTATION
© 2021

FY 2018 SAFE ROUTE TO SCHOOL (SRTS)
IMPROVEMENTS
D. MCRAE ELEMENTARY SCHOOL


REMOVAL LAYOUT - BISHOP ST
STA. 57+50 TO END

FED.RD.	PROJECT NO.		HIGHWAY NO.	
06	STP 2021(953)TP			
STATE	DISTRICT	COUNTY	SHEET NO.	
TEXAS	FTW	TARRANT	C4.06	
CONTROL	SECTION	JOB		
0902	90	083		

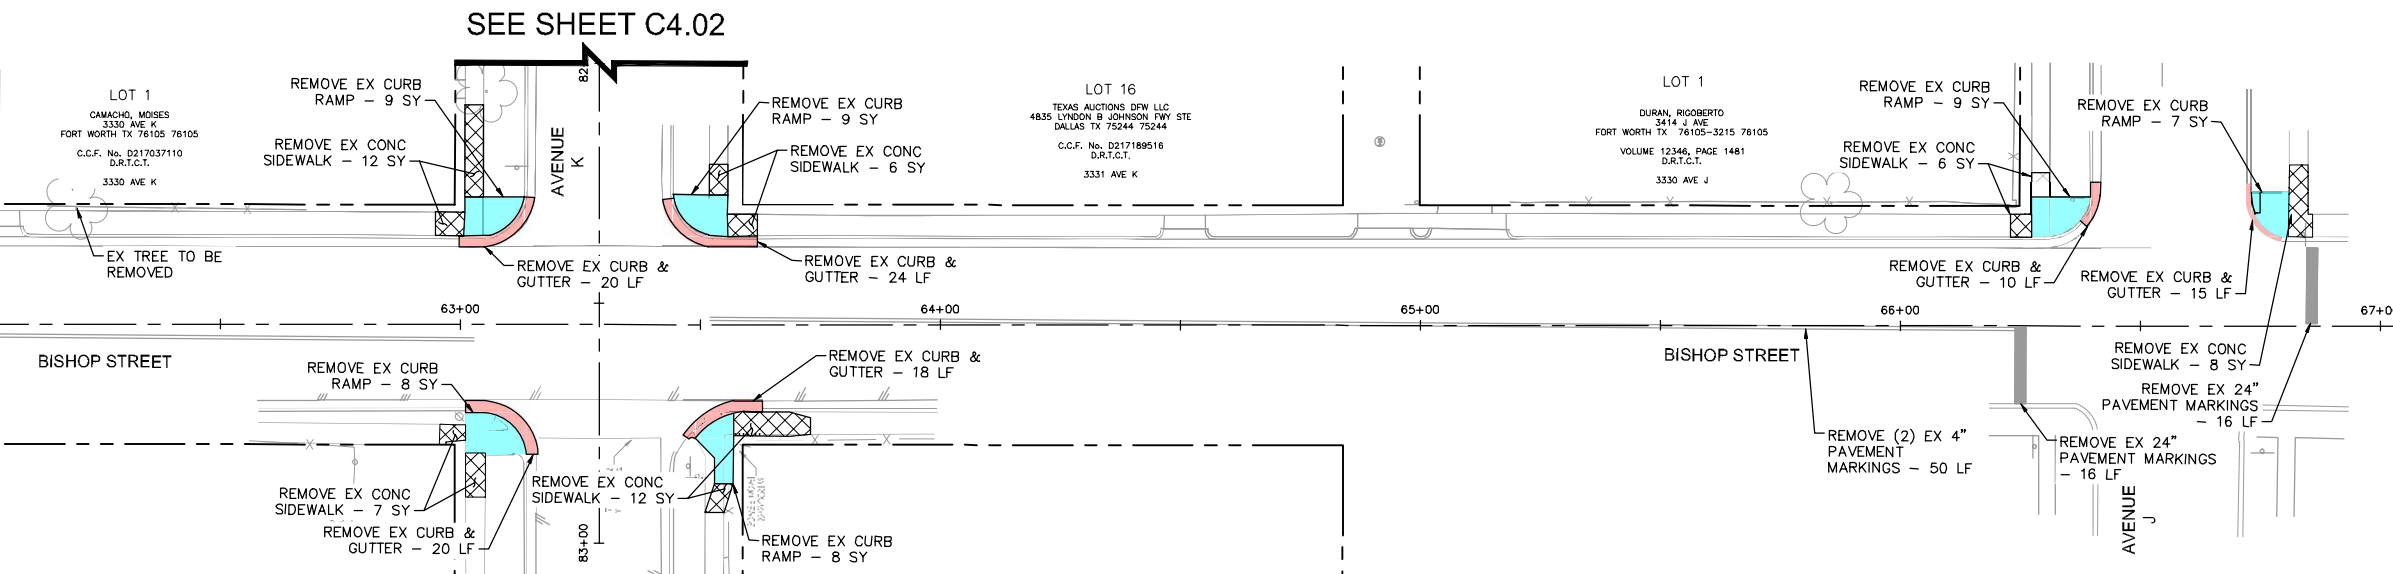
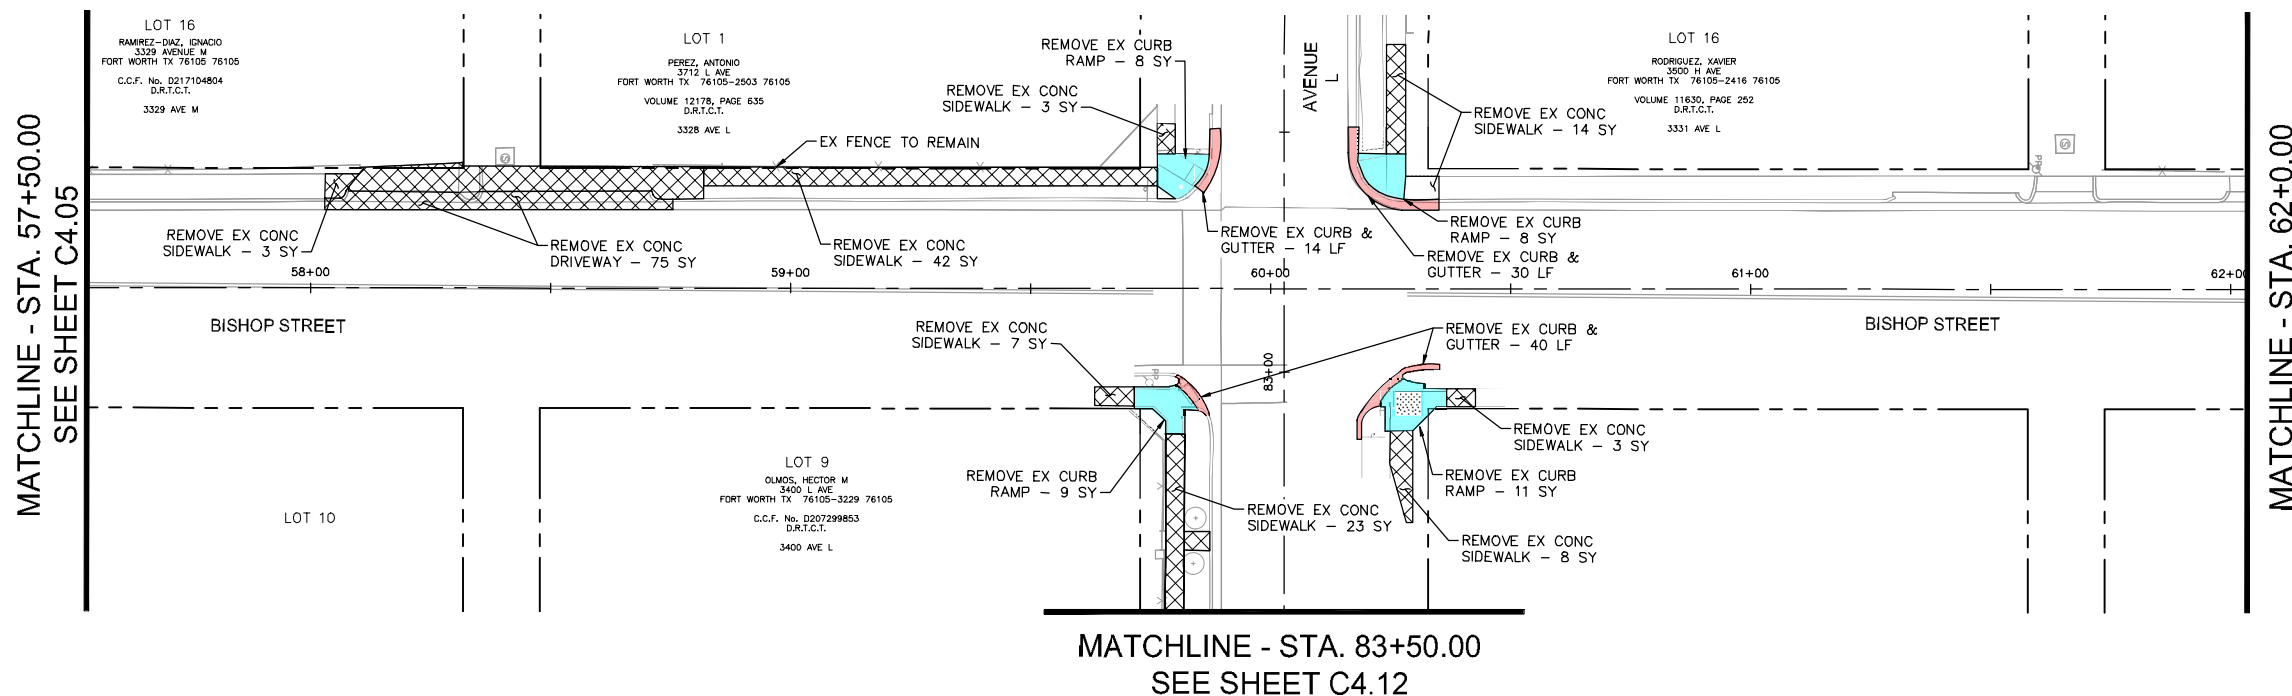


SHAH, ZAHRA
8/9/2021 11:45 AM
K:\FTW_TPTO\061018211-CFW-2018-SRTS-CADD\SHEETS\PLAN SET 2\D MCRAE\REMOVAL LAYOUT - D MCRAE 2.DWG
8/6/2021 1:08 PM
PLOTTED BY:
PLOT DATE:
LOCATION:
LAST SAVED:

MATCHLINE - STA. 156+50.00
SEE SHEET C4.01

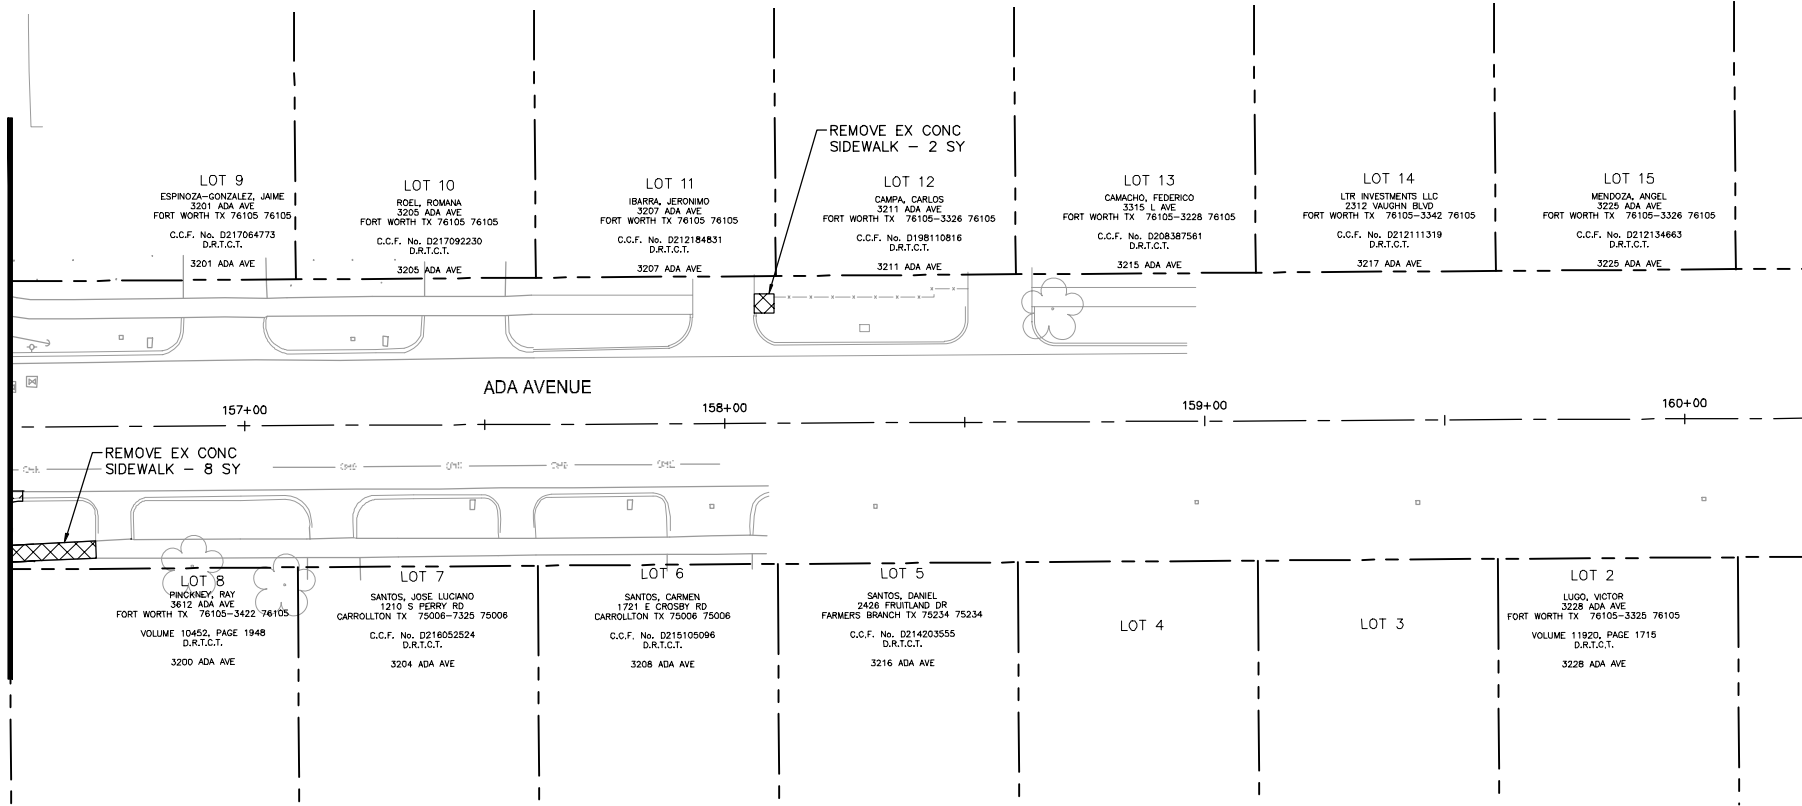

SEE SHEET C4.03

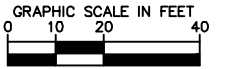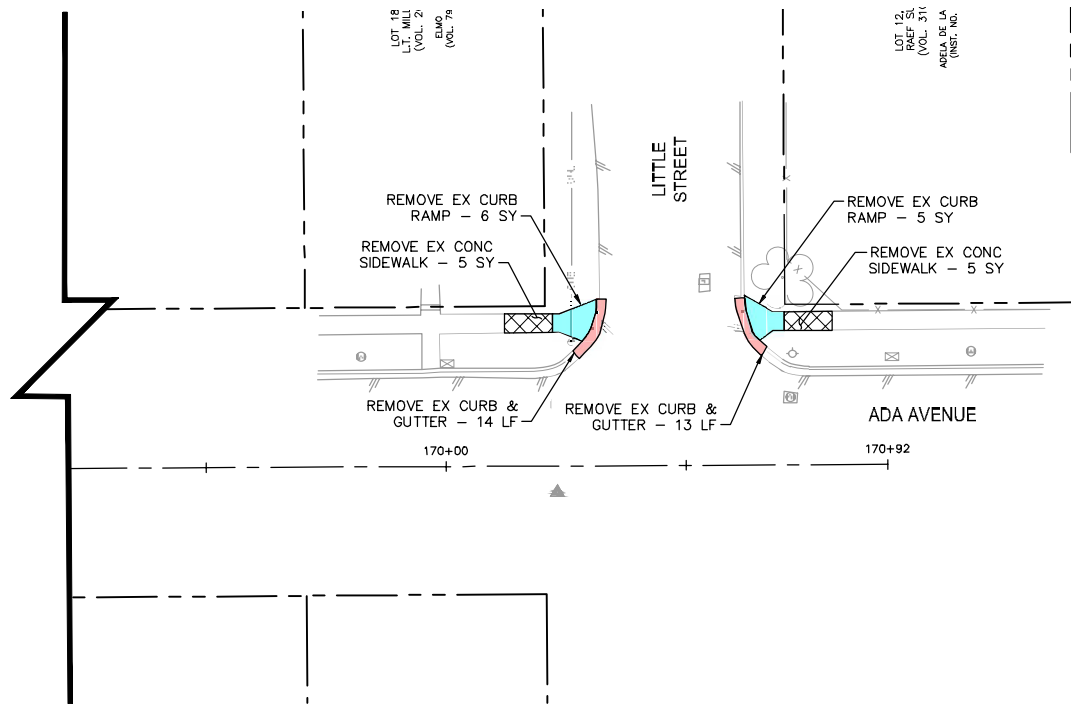

IF SHEET IS 11X17, SCALE IS 1"=40'

LEGEND

- EX ROW
- EX APPROX ROW
- EX UTILITY EASEMENT
- TROE LIMITS
- EX CONCRETE TO BE REMOVED
- EX CURB AND GUTTER TO BE REMOVED
- EX CURB RAMP TO BE REMOVED
- EX ASPHALT PAVEMENT TO BE REMOVED
- EX CONCRETE MEDIAN TO BE REMOVED
- EX GRAVEL TO BE REMOVED

NOTE:



- SEE SHEET C0.03E FOR PROJECT SPECIFIC NOTES.

THE CONTRACTOR SHALL CONTACT THE FOLLOWING AT LEAST 48 HOURS PRIOR TO CONSTRUCTION:

AT&T 1-800-331-0500
FORT WORTH T&PW (817)-392-8100
ATMOS ENERGY (817)-207-2821
ONCOR ELECTRIC (888)-313-6862
TXU ENERGY (972)-791-2888
SPECTRUM (866)-874-2389
ALL OTHER FACILITIES 1-800-DIG-TESS

MAPSCO NO. 76-V, 76-R, 76-S, 78-P, 78-Q, 78-T, 78-U			
 8/3/2021			
Kimley»Horn © 2021 KIMLEY-HORN AND ASSOCIATES, INC. TBPE REGISTERED ENGINEERING FIRM F-928 801 CHERRY STREET, SUITE 1300 FORT WORTH, TEXAS 76102 P: 817-335-6511 F: 817-335-5070 WWW.KIMLEY-HORN.COM			
 TEXAS DEPARTMENT OF TRANSPORTATION © 2021			
FY 2018 SAFE ROUTE TO SCHOOL (SRTS) IMPROVEMENTS D. MCRAE ELEMENTARY SCHOOL			
REMOVAL LAYOUT - ADA AVENUE			
FED.RD.	PROJECT NO.		HIGHWAY NO.
06	STP 2021(953)TP		
STATE	DISTRICT	COUNTY	SHEET NO.
TEXAS	FTW	TARRANT	
CONTROL	SECTION	JOB	
0902	90	083	C4.07

SHAH, ZAHRA
8/9/2021 11:45 AM
K:\FTW_TPTO\061018211-CFW-2018-SRTS\CADDSHEETS\PLAN SET 2\D MCRAE\REMOVAL LAYOUT - D MCRAE 2.DWG
8/6/2021 1:08 PM
PLOTTED BY:
PLOT DATE:
LOCATION:
LAST SAVED:

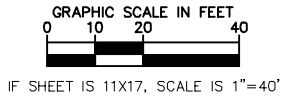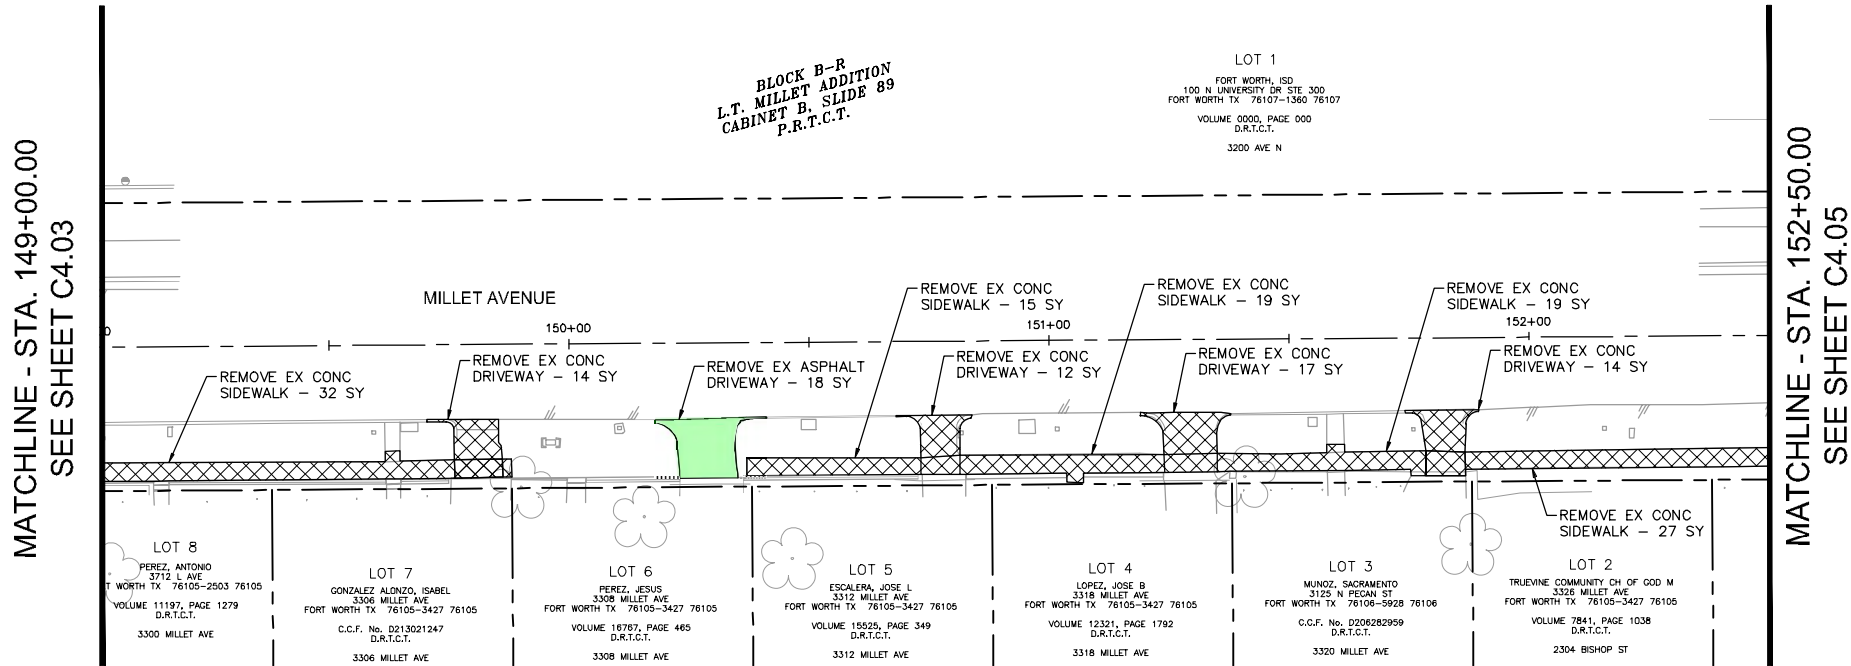

LEGEND

- EX ROW
- EX APPROX ROW
- EX UTILITY EASEMENT
- TROE LIMITS
- EX CONCRETE TO BE REMOVED
- EX CURB AND GUTTER TO BE REMOVED
- EX CURB RAMP TO BE REMOVED
- EX ASPHALT PAVEMENT TO BE REMOVED
- EX CONCRETE MEDIAN TO BE REMOVED
- EX GRAVEL TO BE REMOVED

NOTE:

- SEE SHEET C0.03E FOR PROJECT SPECIFIC NOTES.

THE CONTRACTOR SHALL CONTACT THE FOLLOWING AT LEAST 48 HOURS PRIOR TO CONSTRUCTION:

AT&T 1-800-331-0500
FORT WORTH T&PW (817)-392-8100
ATMOS ENERGY (817)-207-2821
ONCOR ELECTRIC (888)-313-6862
TXU ENERGY (972)-791-2888
SPECTRUM (866)-874-2389
ALL OTHER FACILITIES 1-800-DIG-TESS

MAPSCO NO.
76-V, 76-R, 76-S, 78-P, 78-Q, 78-T, 78-U

8/3/2021

Kimley»Horn

© 2021 KIMLEY-HORN AND ASSOCIATES, INC.
TBPE REGISTERED ENGINEERING FIRM F-928
801 CHERRY STREET, SUITE 1300
FORT WORTH, TEXAS 76102
P: 817-335-6511 F: 817-335-5070
WWW.KIMLEY-HORN.COM

TEXAS DEPARTMENT OF TRANSPORTATION
© 2021


FY 2018 SAFE ROUTE TO SCHOOL (SRTS)
IMPROVEMENTS
D. MCRAE ELEMENTARY SCHOOL

REMOVAL LAYOUT - MILLET
AVENUE


FED.RD.	PROJECT NO.	HIGHWAY NO.	
06	STP 2021(953)TP		
STATE	DISTRICT	COUNTY	SHEET NO.
TEXAS	FTW	TARRANT	C4.08
CONTROL	SECTION	JOB	
0902	90	083	

SHAH, ZAHRA
8/9/2021 11:46 AM
K:\FTW_TPTO\061018211-CFW-2018-SRTS\CAD\SHETS\PLAN SET 2\D MCRAE\REMOVAL LAYOUT - D MCRAE 2.DWG
LAST SAVED: 8/6/2021 1:08 PM

MATCHLINE - STA. 131+00.00
SEE SHEET C4.05

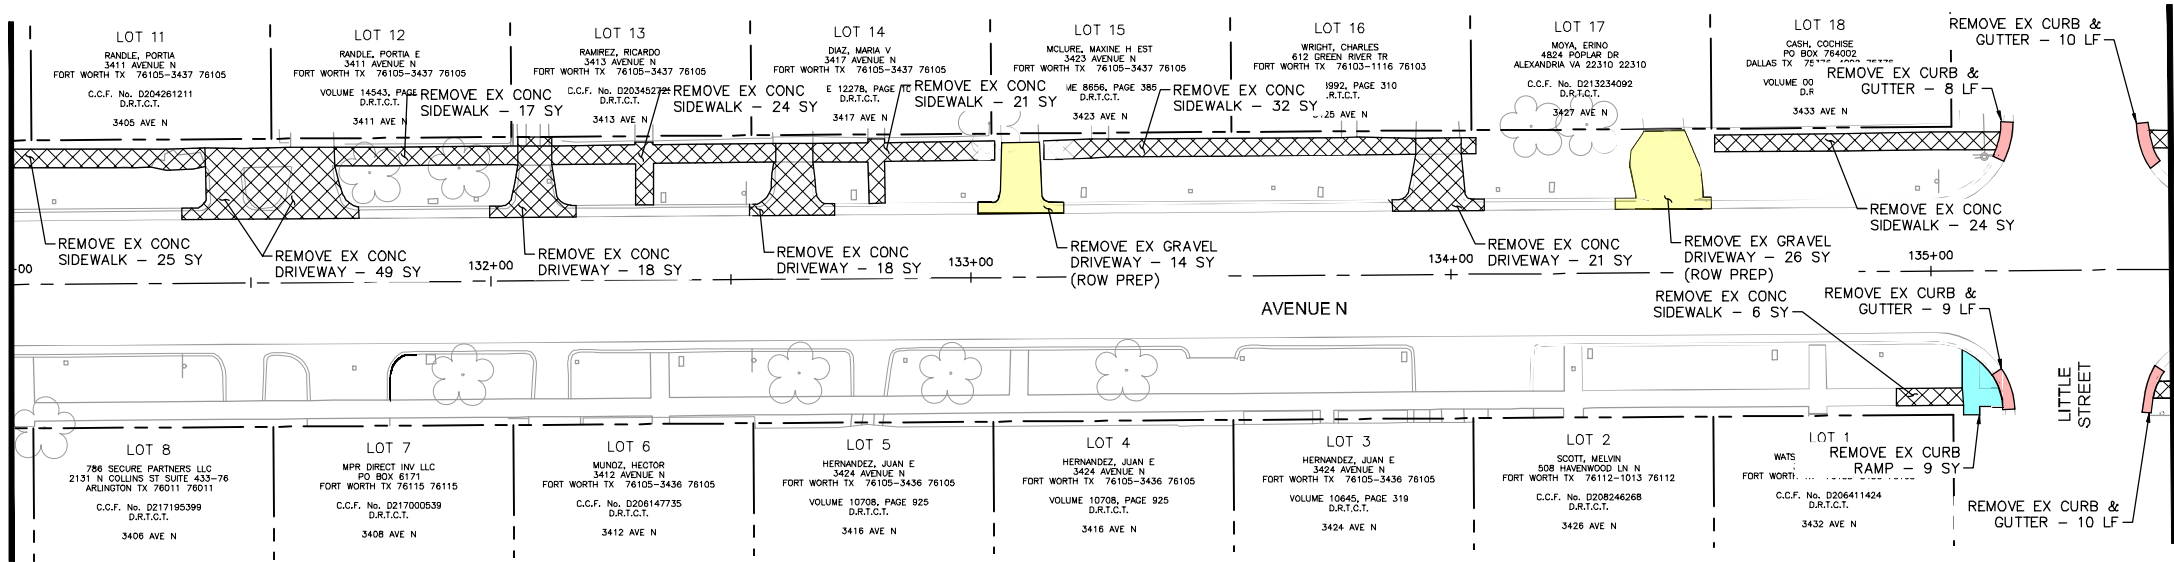

MATCHLINE - STA. 135+50.00
SEE SHEET C4.10

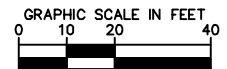

IF SHEET IS 11X17, SCALE IS 1"=40'

LEGEND

- EX ROW
- EX APPROX ROW
- EX UTILITY EASEMENT
- TREE LIMITS
- EX CONCRETE TO BE REMOVED
- EX CURB AND GUTTER TO BE REMOVED
- EX CURB RAMP TO BE REMOVED
- EX ASPHALT PAVEMENT TO BE REMOVED
- EX CONCRETE MEDIAN TO BE REMOVED
- EX GRAVEL TO BE REMOVED

NOTE:

- SEE SHEET C0.03E FOR PROJECT SPECIFIC NOTES.

THE CONTRACTOR SHALL CONTACT THE FOLLOWING AT LEAST 48 HOURS PRIOR TO CONSTRUCTION:

AT&T 1-800-331-0500
FORT WORTH T&PW (817)-392-8100
ATMOS ENERGY (817)-207-2821
ONCOR ELECTRIC (888)-313-6862
TXU ENERGY (972)-791-2888
SPECTRUM (866)-874-2389
ALL OTHER FACILITIES 1-800-DIG-TESS

MAPSCO NO.
76-V, 76-R, 76-S, 78-P, 78-Q, 78-T, 78-U



8/3/2021

Kimley-Horn

© 2021 KIMLEY-HORN AND ASSOCIATES, INC.
TBPE REGISTERED ENGINEERING FIRM F-928
801 CHERRY STREET, SUITE 1300
FORT WORTH, TEXAS 76102
P: 817-335-6511 F: 817-335-5070
WWW.KIMLEY-HORN.COM



TEXAS DEPARTMENT OF TRANSPORTATION
© 2021


FY 2018 SAFE ROUTE TO SCHOOL (SRTS)
IMPROVEMENTS
D. MCRAE ELEMENTARY SCHOOL

REMOVAL LAYOUT - AVENUE N
BEGIN TO STA. 135+50




FED.RD.	PROJECT NO.		HIGHWAY NO.
06	STP 2021(953)TP		
STATE	DISTRICT	COUNTY	SHEET NO.
TEXAS	FTW	TARRANT	C4.09
CONTROL	SECTION	JOB	
0902	90	083	

SHAH, ZAHRA
8/9/2021 11:46 AM
K:\FTW_TPTO\061018211-CFW-2018-SRTS-CADD\SHEETS\PLAN SET 2\D MCRAE\REMOVAL LAYOUT - D MCRAE 2.DWG
8/6/2021 1:08 PM
PLOTTED BY:
PLOT DATE:
LOCATION:
LAST SAVED:

MATCHLINE - STA. 135+50.00
SEE SHEET C4.09

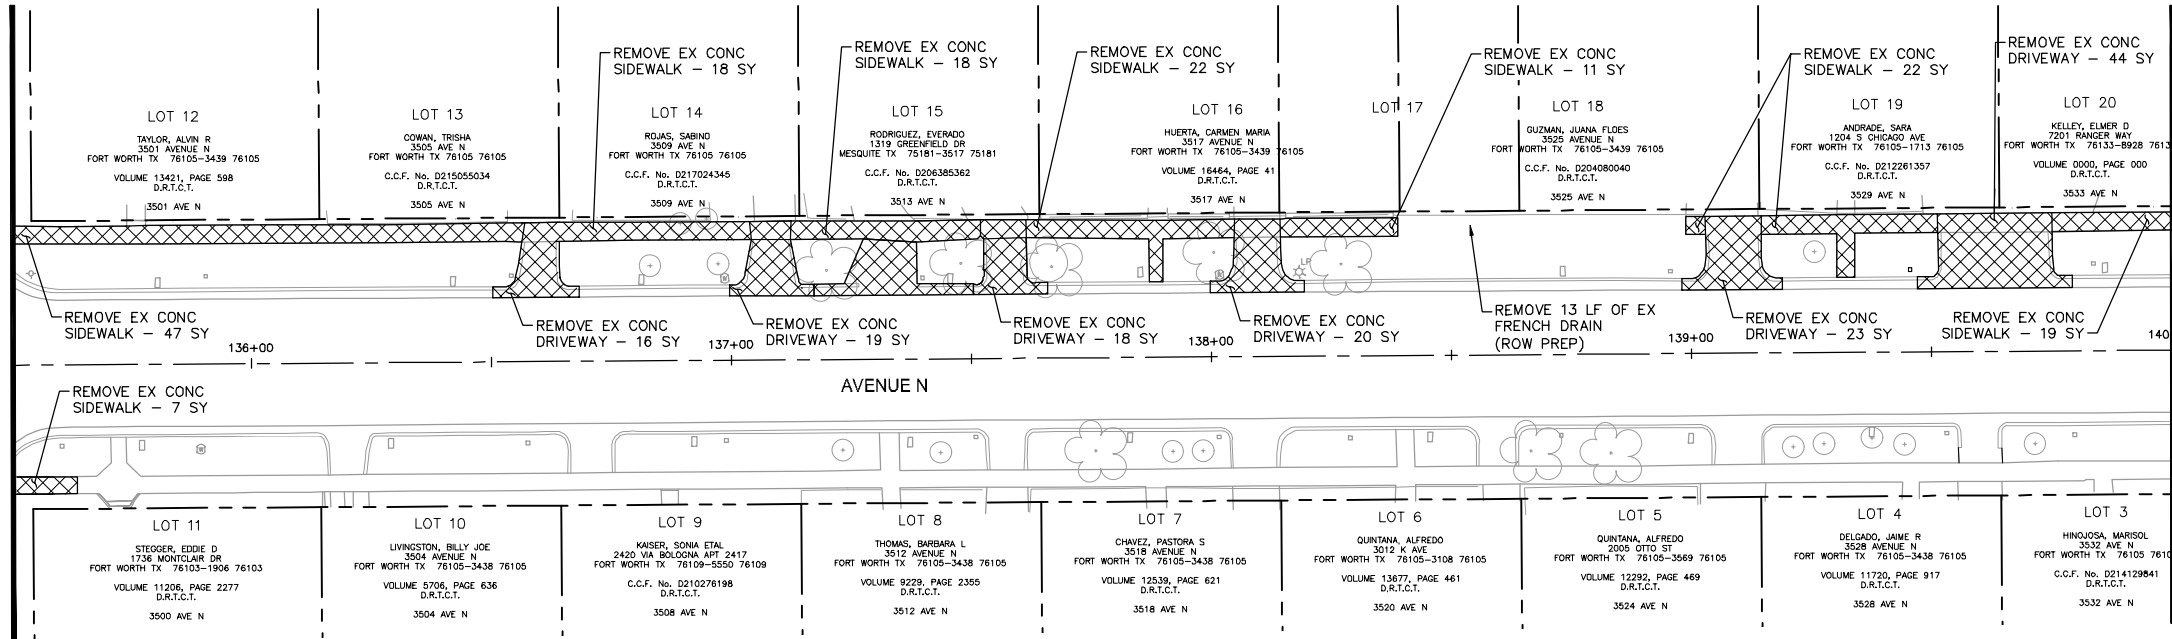

MATCHLINE - STA. 140+00.00

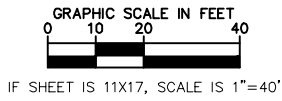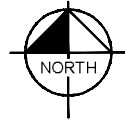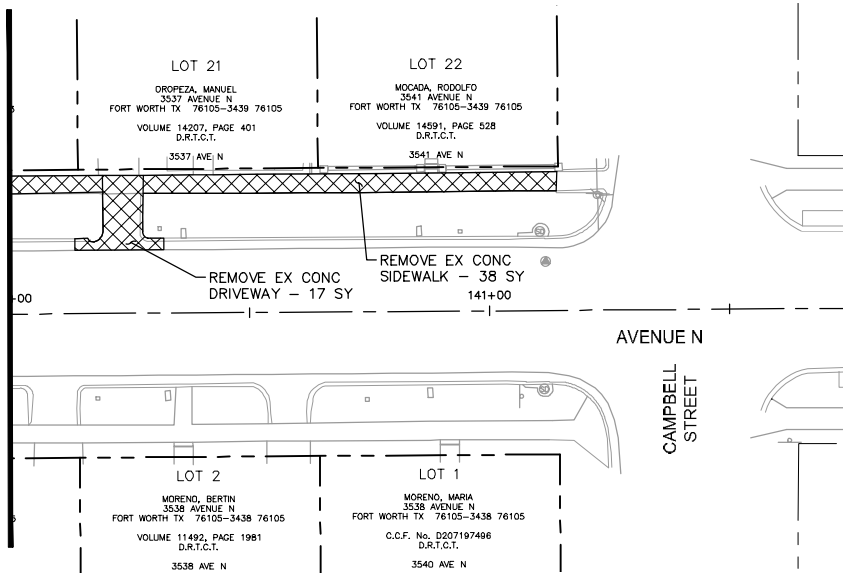

LEGEND

- EX ROW
- - - EX APPROX ROW
- - - EX UTILITY EASEMENT
- TROE LIMITS
- [Cross-hatched box] EX CONCRETE TO BE REMOVED
- [Red box] EX CURB AND GUTTER TO BE REMOVED
- [Cyan box] EX CURB RAMP TO BE REMOVED
- [Green box] EX ASPHALT PAVEMENT TO BE REMOVED
- [Purple box] EX CONCRETE MEDIAN TO BE REMOVED
- [Dotted box] EX GRAVEL TO BE REMOVED

NOTE:

1. SEE SHEET C0.03E FOR PROJECT SPECIFIC NOTES.




THE CONTRACTOR SHALL CONTACT THE FOLLOWING AT LEAST 48 HOURS PRIOR TO CONSTRUCTION:

AT&T 1-800-331-0500
FORT WORTH T&PW (817)-392-8100
ATMOS ENERGY (817)-207-2821
ONCOR ELECTRIC (888)-313-6862
TXU ENERGY (972)-791-2888
SPECTRUM (866)-874-2389
ALL OTHER FACILITIES 1-800-DIG-TESS

MAPSCO NO. 76-V, 76-R, 76-S, 78-P, 78-Q, 78-T, 78-U			
 8/3/2021			
Kimley»Horn © 2021 KIMLEY-HORN AND ASSOCIATES, INC. TBPE REGISTERED ENGINEERING FIRM F-928 801 CHERRY STREET, SUITE 1300 FORT WORTH, TEXAS 76102 P: 817-335-6511 F: 817-335-5070 WWW.KIMLEY-HORN.COM			
 TEXAS DEPARTMENT OF TRANSPORTATION © 2021			
FY 2018 SAFE ROUTE TO SCHOOL (SRTS) IMPROVEMENTS D. MCRAE ELEMENTARY SCHOOL			
REMOVAL LAYOUT - AVENUE N STA. 135+50 TO END			
FED.RD.	PROJECT NO.		HIGHWAY NO.
06	STP 2021(953)TP		
STATE	DISTRICT	COUNTY	SHEET NO.
TEXAS	FTW	TARRANT	C4.10
CONTROL	SECTION	JOB	
0902	90	083	

PLOTTED BY: SHAH, ZAHRA
 PLOT DATE: 8/9/2021 11:46 AM
 LOCATION: K:\FTW_TPTO\061018211-CFW-2018-BRTS-CADD\SHEETS\PLAN SET 2\D MCRAE\REMOVAL LAYOUT - D MCRAE 2.DWG
 LAST SAVED: 8/6/2021 1:08 PM

MATCHLINE - STA. 106+00.00
 SEE SHEET C4.05

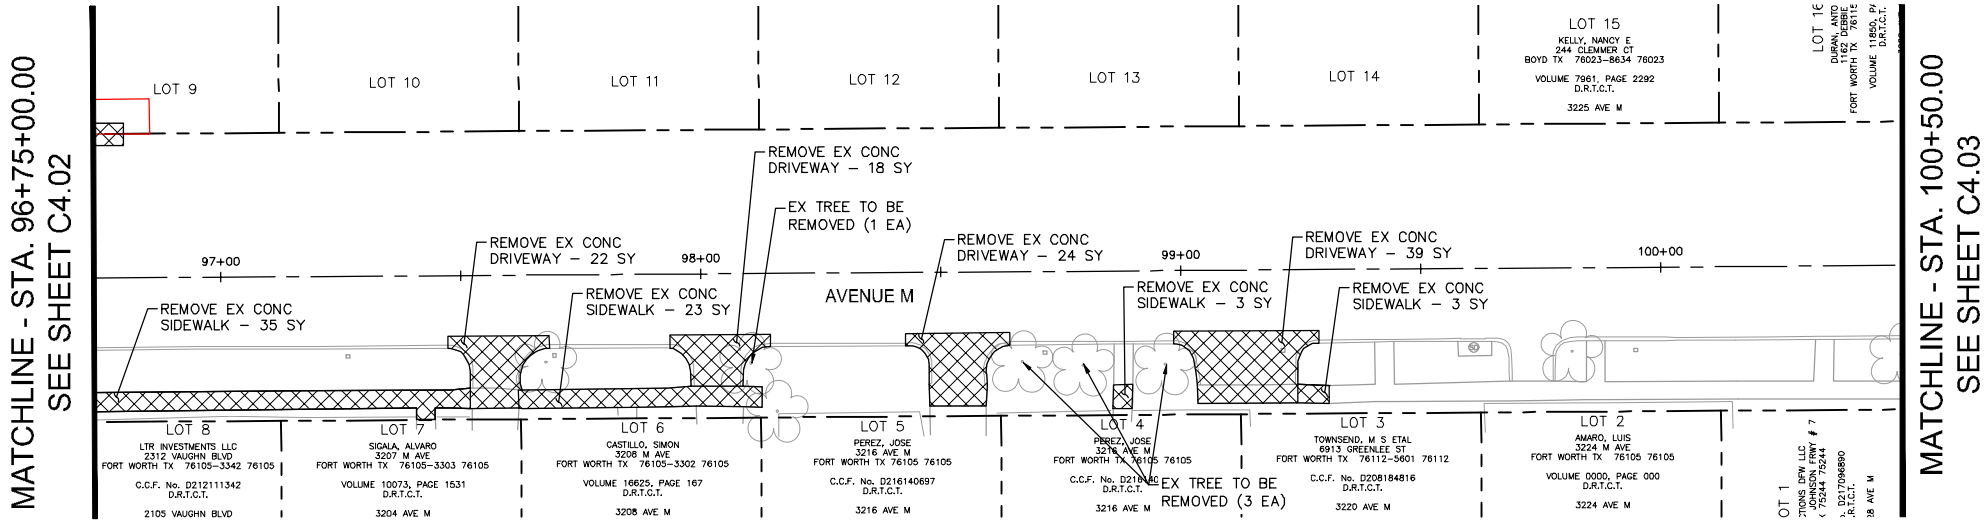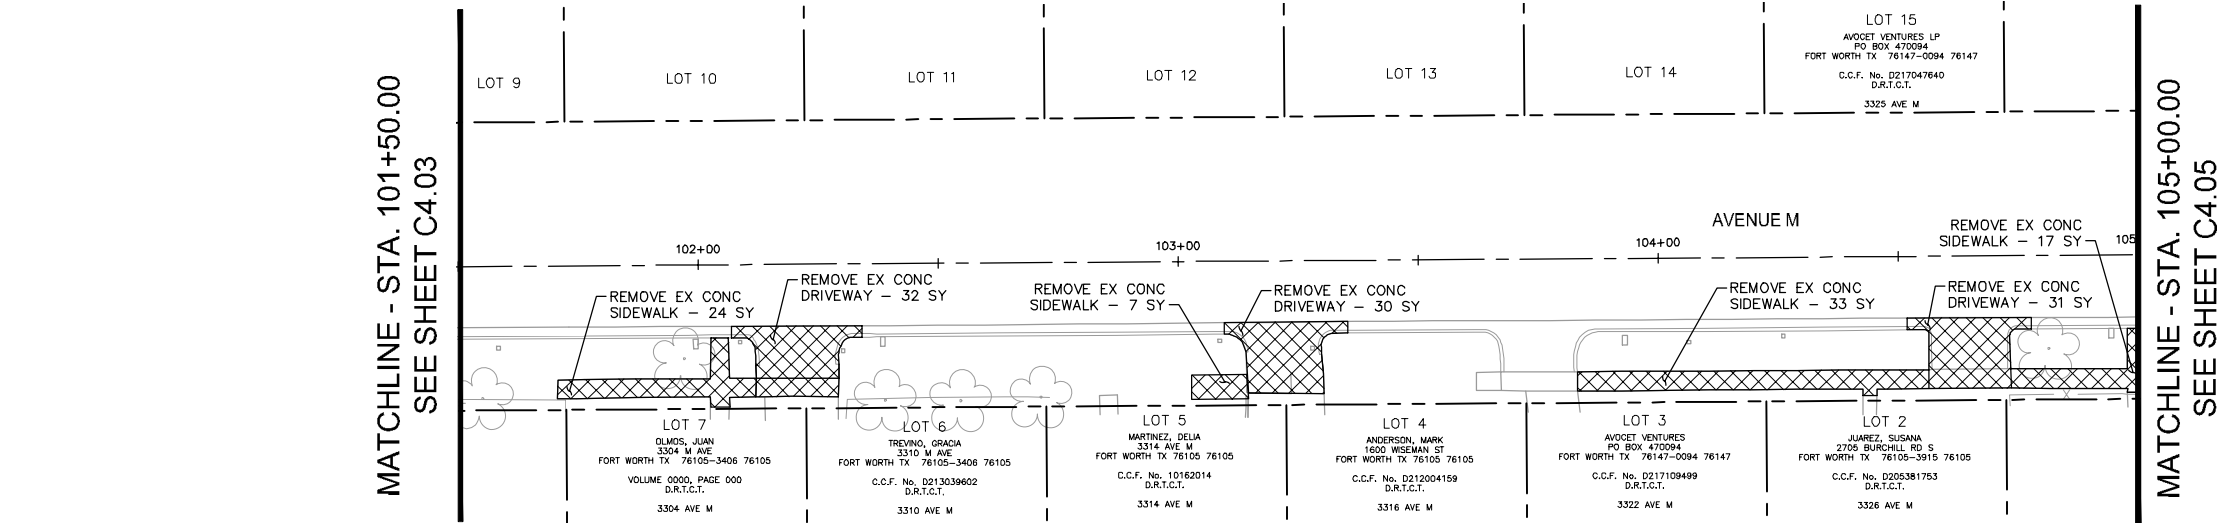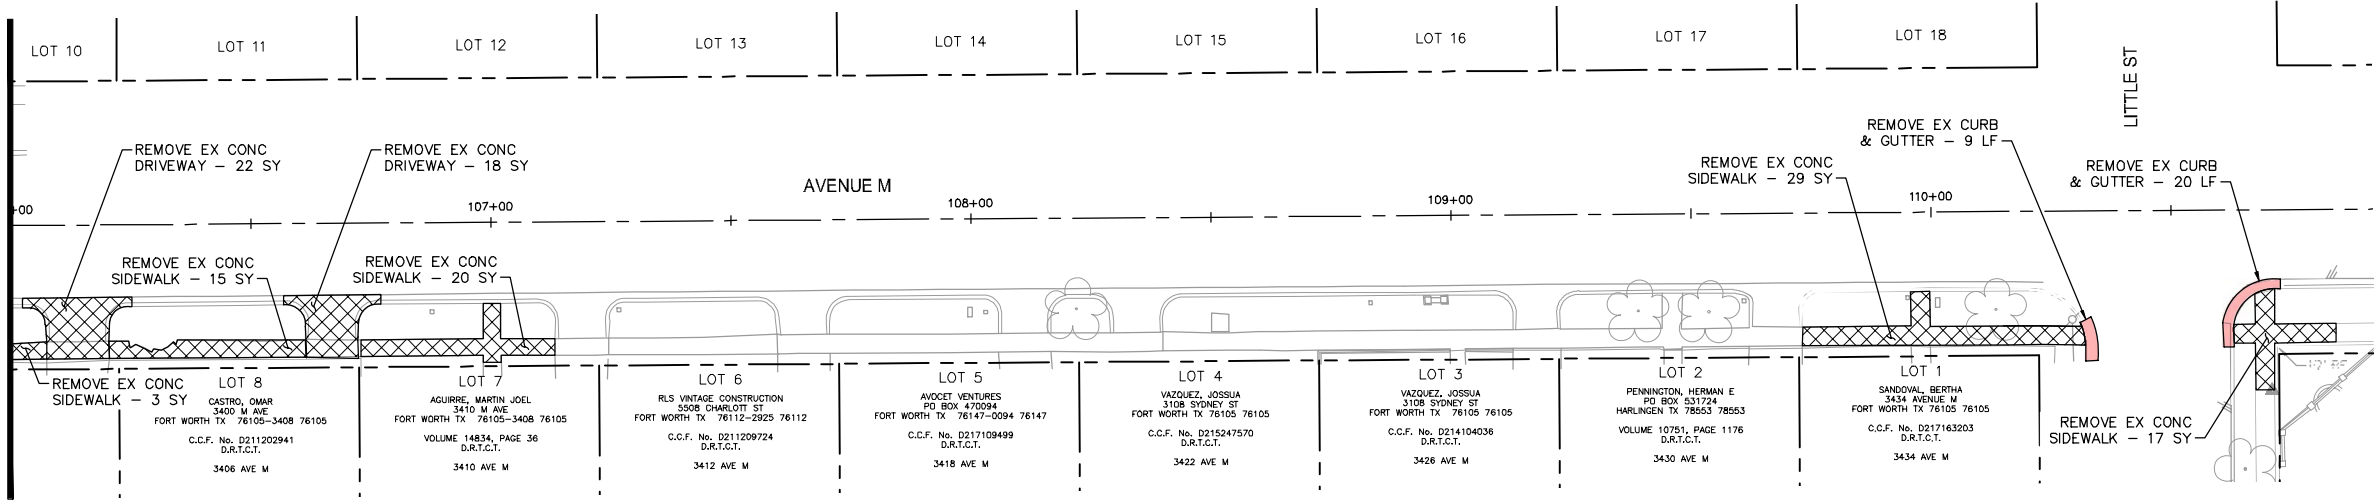

NORTH
 GRAPHIC SCALE IN FEET
 0 10 20 40
 IF SHEET IS 11X17, SCALE IS 1"=40'
 LEGEND
 --- EX ROW
 --- EX APPROX ROW
 --- EX UTILITY EASEMENT
 --- TROE LIMITS
 [Cross-hatched box] EX CONCRETE TO BE REMOVED
 [Red box] EX CURB AND GUTTER TO BE REMOVED
 [Blue box] EX CURB RAMP TO BE REMOVED
 [Green box] EX ASPHALT PAVEMENT TO BE REMOVED
 [Purple box] EX CONCRETE MEDIAN TO BE REMOVED
 [Yellow box] EX GRAVEL TO BE REMOVED



NOTE:
 1. SEE SHEET C0.03E FOR PROJECT SPECIFIC NOTES.
 THE CONTRACTOR SHALL CONTACT THE FOLLOWING AT LEAST 48 HOURS PRIOR TO CONSTRUCTION:
 AT&T 1-800-331-0500
 FORT WORTH T&PW (817)-392-8100
 ATMOS ENERGY (817)-207-2821
 ONCOR ELECTRIC (888)-313-6862
 TXU ENERGY (972)-791-2888
 SPECTRUM (866)-874-2389
 ALL OTHER FACILITIES 1-800-DIG-TESS

MAPSCO NO.
 76-V, 76-R, 76-S, 78-P, 78-Q, 78-T, 78-U
 8/3/2021
 KimleyHorn
 © 2021 KIMLEY-HORN AND ASSOCIATES, INC.
 TBPE REGISTERED ENGINEERING FIRM F-928
 801 CHERRY STREET, SUITE 1300
 FORT WORTH, TEXAS 76102
 P: 817-335-6511 F: 817-335-5070
 WWW.KIMLEY-HORN.COM
 TEXAS DEPARTMENT OF TRANSPORTATION
 © 2021
 FY 2018 SAFE ROUTE TO SCHOOL (SRTS)
 IMPROVEMENTS
 D. MCRAE ELEMENTARY SCHOOL
 REMOVAL LAYOUT - AVENUE M

FED.RD.	PROJECT NO.		HIGHWAY NO.
06	STP 2021(953)TP		
STATE	DISTRICT	COUNTY	SHEET NO. C4.11
TEXAS	FTW	TARRANT	
CONTROL	SECTION	JOB	
0902	90	083	

SHAH, ZAHRA
8/9/2021 11:46 AM
K:\FTW_TPO\061018211-CFW-2018-SRTS\CAD\SHETS\PLAN SET 2\D MCRAE\REMOVAL LAYOUT - D MCRAE 2.DWG
LAST SAVED: 8/6/2021 1:08 PM

MATCHLINE - STA. 83+50.00
SEE SHEET C4.06

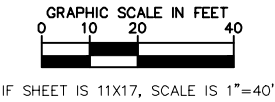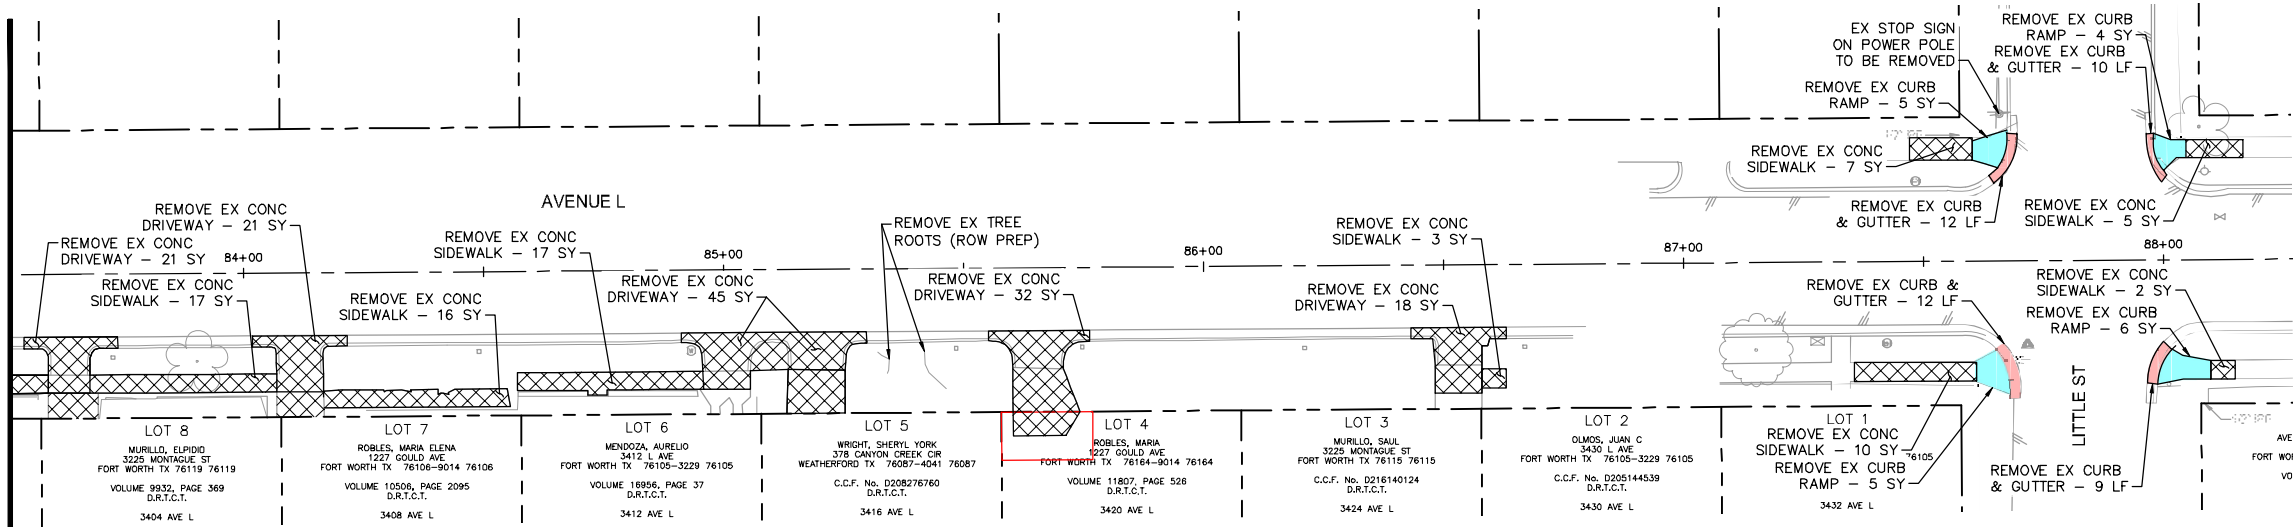

LEGEND

- EX ROW
- EX APPROX ROW
- EX UTILITY EASEMENT
- TROE LIMITS
- EX CONCRETE TO BE REMOVED
- EX CURB AND GUTTER TO BE REMOVED
- EX CURB RAMP TO BE REMOVED
- EX ASPHALT PAVEMENT TO BE REMOVED
- EX CONCRETE MEDIAN TO BE REMOVED
- EX GRAVEL TO BE REMOVED

NOTE:
1. SEE SHEET C0.03E FOR PROJECT SPECIFIC NOTES.

THE CONTRACTOR SHALL CONTACT THE FOLLOWING AT LEAST 48 HOURS PRIOR TO CONSTRUCTION:
AT&T 1-800-331-0500
FORT WORTH T&PW (817)-392-8100
ATMOS ENERGY (817)-207-2821
ONCOR ELECTRIC (888)-313-6862
TXU ENERGY (972)-791-2888
SPECTRUM (866)-874-2389
ALL OTHER FACILITIES 1-800-DIG-TESS

MAPSCO NO.
76-V, 76-R, 76-S, 78-P, 78-Q, 78-T, 78-U



8/3/2021



© 2021 KIMLEY-HORN AND ASSOCIATES, INC.
TBPE REGISTERED ENGINEERING FIRM F-928
801 CHERRY STREET, SUITE 1300
FORT WORTH, TEXAS 76102
P: 817-335-6511 F: 817-335-5070
WWW.KIMLEY-HORN.COM




TEXAS DEPARTMENT OF TRANSPORTATION
© 2021

FY 2018 SAFE ROUTE TO SCHOOL (SRTS)
IMPROVEMENTS
D. MCRAE ELEMENTARY SCHOOL

REMOVAL LAYOUT - AVENUE L
BEGIN TO STA. 87+75

FED.RD.	PROJECT NO.		HIGHWAY NO.	
06	STP 2021(953)TP			
STATE	DISTRICT	COUNTY	SHEET NO.	
TEXAS	FTW	TARRANT	C4.12	
CONTROL	SECTION	JOB		
0902	90	083		

SHAH, ZAHRA
8/9/2021 11:46 AM
K:\FTW_TPTO\061018211-CFW-2018-SRTS-CADD\SHEETS\PLAN SET 2\D MCRAE\REMOVAL LAYOUT - D MCRAE 2.DWG
8/6/2021 1:08 PM
PLOTTED BY:
PLOT DATE:
LOCATION:
LAST SAVED:

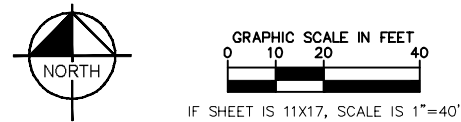


LEGEND

- EX ROW
- - - EX APPROX ROW
- - - EX UTILITY EASEMENT
- TROE LIMITS
- [Cross-hatched box] EX CONCRETE TO BE REMOVED
- [Red box] EX CURB AND GUTTER TO BE REMOVED
- [Cyan box] EX CURB RAMP TO BE REMOVED
- [Green box] EX ASPHALT PAVEMENT TO BE REMOVED
- [Purple box] EX CONCRETE MEDIAN TO BE REMOVED
- [Dotted box] EX GRAVEL TO BE REMOVED

- NOTE:
- SEE SHEET C0.03E FOR PROJECT SPECIFIC NOTES.

THE CONTRACTOR SHALL CONTACT THE FOLLOWING AT LEAST 48 HOURS PRIOR TO CONSTRUCTION:

AT&T 1-800-331-0500
FORT WORTH T&PW (817)-392-8100
ATMOS ENERGY (817)-207-2821
ONCOR ELECTRIC (888)-313-6862
TXU ENERGY (972)-791-2888
SPECTRUM (866)-874-2389
ALL OTHER FACILITIES 1-800-DIG-TESS

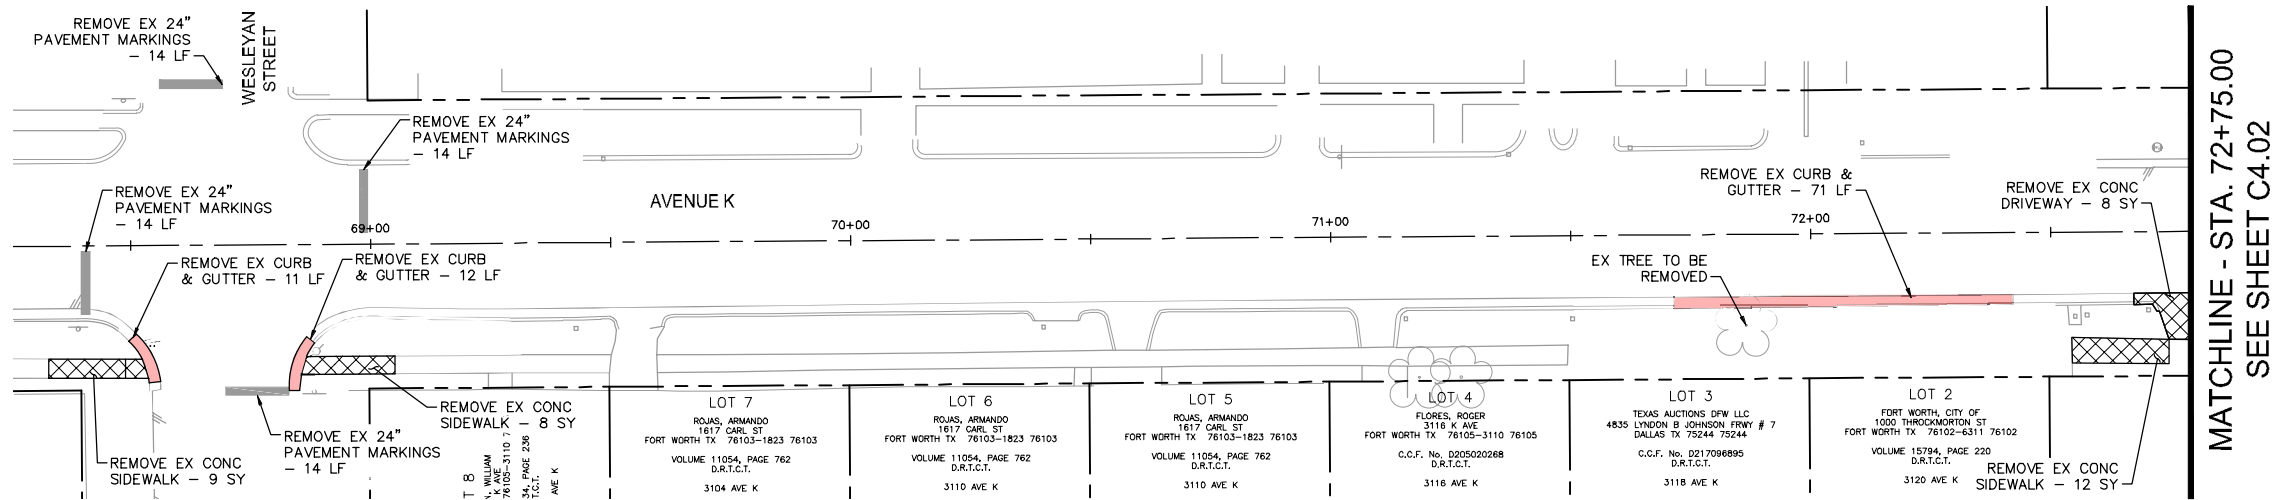

MAPSCO NO.
76-V, 76-R, 76-S, 78-P, 78-Q, 78-T, 78-U


8/3/2021

Kimley»Horn
© 2021 KIMLEY-HORN AND ASSOCIATES, INC.
TBPE REGISTERED ENGINEERING FIRM F-928
801 CHERRY STREET, SUITE 1300
FORT WORTH, TEXAS 76102
P: 817-335-6511 F: 817-335-5070
WWW.KIMLEY-HORN.COM



 TEXAS DEPARTMENT OF TRANSPORTATION
© 2021

FY 2018 SAFE ROUTE TO SCHOOL (SRTS)
IMPROVEMENTS
D. MCRAE ELEMENTARY SCHOOL

REMOVAL LAYOUT - AVENUE K

FED.RD.	PROJECT NO.		HIGHWAY NO.	
06	STP 2021(953)TP			
STATE	DISTRICT	COUNTY	SHEET NO.	
TEXAS	FTW	TARRANT	C4.13	
CONTROL	SECTION	JOB		
0902	90	083		

PLOTTED BY: SHAH, ZAHRA
 PLOT DATE: 8/9/2021 11:47 AM
 LOCATION: K:\FTW_TPTO\061019
 LAST SAVED: 8/9/2021 11:23 AM

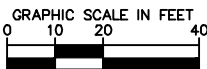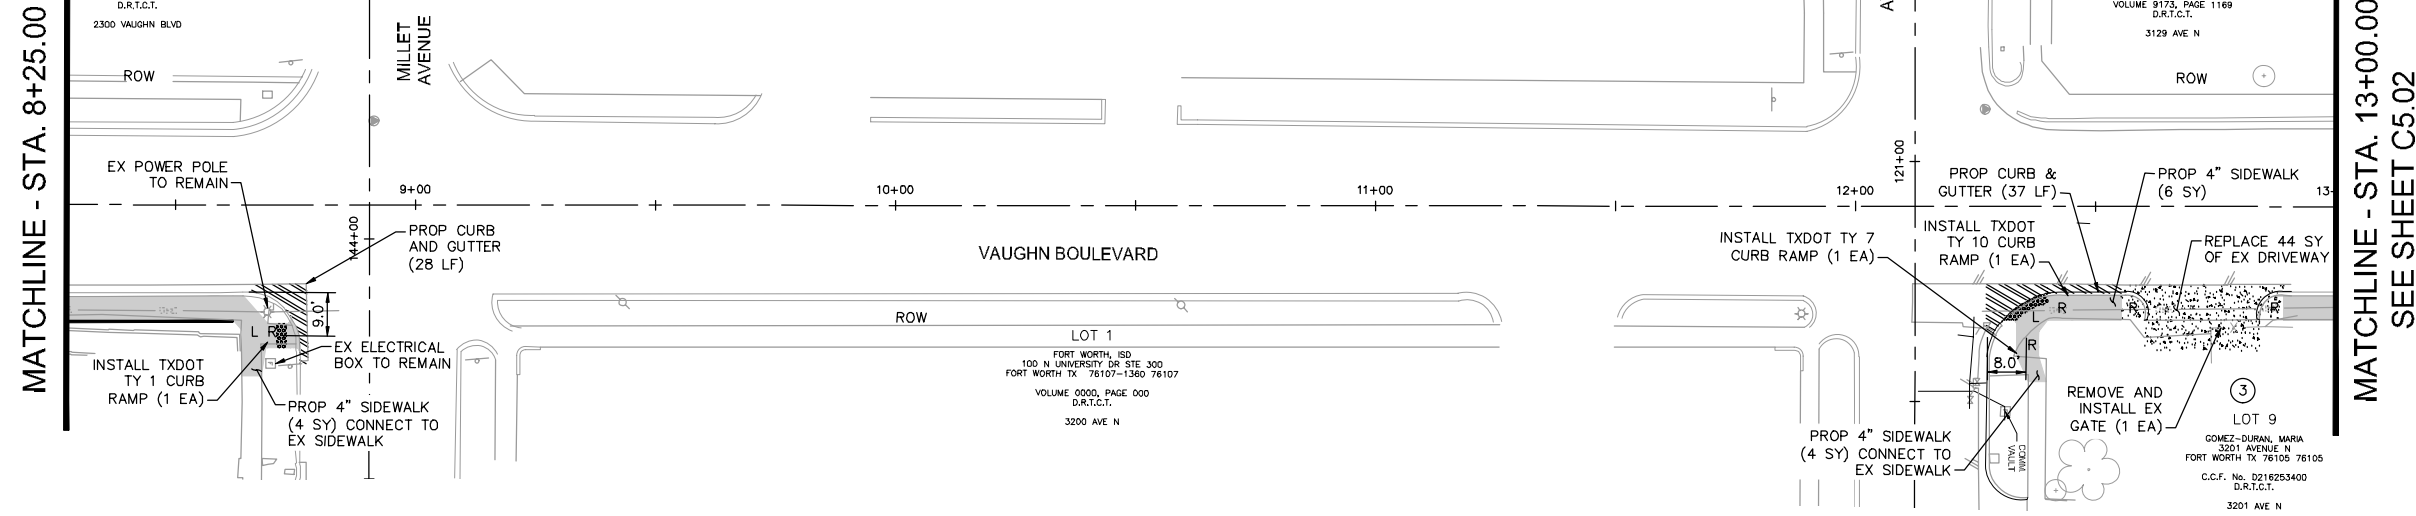

LEGEND

- | | |
|---|---|
|  | EX ROW |
|  | EX APPROX ROW |
|  | EX UTILITY EASEMENT |
|  | TROE LIMITS |
|  | FENCE LINE |
|  | PROP CONCRETE CURB |
|  | PROP CONCRETE CURB
AND GUTTER |
|  | PROPOSED CONCRETE
SIDEWALK/CURB RAMP |
|  | PROPOSED CONCRETE
DRIVEWAY |
|  | PROPOSED RETAINING
WALL |
|  | TRUNCATED DOMES |
|  | RAMP (8.33% MAX SLOPE) |
|  | LANDING (2% MAX SLOPE
IN ANY DIRECTION) |
|  | DRIVEWAY TYPE AND SLOPE
RE: SHEET C0.08A |

NOTE:

1. SEE SHEET C0.03E FOR PROJECT SPECIFIC NOTES.
2. UNDERGROUND STREET LIGHT WIRING IS PRESENT THROUGHOUT DAGGETT ELEMENTARY PROJECT AREA. IF CONDUIT IS HIT, CONTACT TPW STREET LIGHTS DEPARTMENT AT 817-392-7738

THE CONTRACTOR SHALL CONTACT THE FOLLOWING AT LEAST 48 HOURS PRIOR TO CONSTRUCTION:

AT&T 1-800-331-0500
FORT WORTH T&PW (817)-392-8100
ATMOS ENERGY (817)-207-2821
ONCOR ELECTRIC (888)-313-6862
TXU ENERGY (972)-791-2888
SPECTRUM (866)-874-2389
ALL OTHER FACILITIES 1-800-DIG-TESS

MAPSCO NO.
76-R, 76-V, 77-N, 77-S



8/3/2021

Kimley»Horn

© 2021 KIMLEY-HORN AND ASSOCIATES, INC.
 TBPE REGISTERED ENGINEERING FIRM F-928
 801 CHERRY STREET, SUITE 1300
 FORT WORTH, TEXAS 76102
 P: 817-335-6511 F: 817-335-5070
 WWW.KIMLEY-HORN.COM



TEXAS DEPARTMENT OF TRANSPORTATION
(C) 2021

FY 2018 SAFE ROUTE TO SCHOOL (SRTS)
IMPROVEMENTS
D. MCRAE ELEMENTARY SCHOOL



PAVING LAYOUT - WESLEYAN ST &
VAUGHN BLVD BEGIN TO STA. 13+00

FED.RD.	PROJECT NO.		HIGHWAY NO.	
06	STP 2021(953)TP		VA	
STATE	DISTRICT	COUNTY	SHEET NO.	
TEXAS	FTW	TARRANT	C5.0	
CONTROL	SECTION	JOB		
0902	90	083		

SHAH, ZAHRA
8/9/2021 11:47 AM
PLOT DATE: 8/9/2021 11:47 AM
LOCATION: K:\FTW\TPO\061018211-CFW-2018-BRTS-CADD\SHEETS\PLAN SET 2\D MCRAE\PAVING LAYOUT - D MCRAE 1.DWG
LAST SAVED: 8/9/2021 11:23 AM

MATCHLINE - STA. 13+00.00
SEE SHEET C5.01

MATCHLINE - STA. 17+50.00

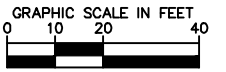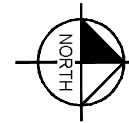

LEGEND

- EX ROW
- EX APPROX ROW
- EX UTILITY EASEMENT
- TREE LIMITS
- FENCE LINE
- PROP CONCRETE CURB
- PROP CONCRETE CURB AND GUTTER
- PROPOSED CONCRETE SIDEWALK/CURB RAMP
- PROPOSED CONCRETE DRIVEWAY
- PROPOSED RETAINING WALL
- TRUNCATED DOMES
- RAMP (8.33% MAX SLOPE)
- LANDING (2% MAX SLOPE IN ANY DIRECTION)
- DRIVEWAY TYPE AND SLOPE RE: SHEET C0.08A

NOTE:

- SEE SHEET C0.03E FOR PROJECT SPECIFIC NOTES.
- UNDERGROUND STREET LIGHT WIRING IS PRESENT THROUGHOUT DAGGETT ELEMENTARY PROJECT AREA. IF CONDUIT IS HIT, CONTACT TPW STREET LIGHTS DEPARTMENT AT 817-392-7738.

THE CONTRACTOR SHALL CONTACT THE FOLLOWING AT LEAST 48 HOURS PRIOR TO CONSTRUCTION:

AT&T 1-800-331-0500
FORT WORTH T&PW (817)-392-8100
ATMOS ENERGY (817)-207-2821
ONCOR ELECTRIC (888)-313-6862
TXU ENERGY (972)-791-2888
SPECTRUM (866)-874-2389
ALL OTHER FACILITIES 1-800-DIG-TESS

MAPSCO NO.
76-R, 76-V, 77-N, 77-S



Kimley»Horn

© 2021 KIMLEY-HORN AND ASSOCIATES, INC.
T&PE REGISTERED ENGINEERING FIRM F-928
801 CHERRY STREET, SUITE 1300
FORT WORTH, TEXAS 76102
P: 817-335-6511 F: 817-335-5070
WWW.KIMLEY-HORN.COM




TEXAS DEPARTMENT OF TRANSPORTATION
© 2021

FY 2018 SAFE ROUTE TO SCHOOL (SRTS)
IMPROVEMENTS
D. MCRAE ELEMENTARY SCHOOL


PAVING LAYOUT - VAUGHN BLVD
STA. 13+00 TO END

FED.RD.	PROJECT NO.	HIGHWAY NO.
06	STP 2021(953)TP	VA
STATE	DISTRICT	COUNTY
TEXAS	FTW	TARRANT
CONTROL	SECTION	JOB
0902	90	083
SHEET NO.		
C5.02		

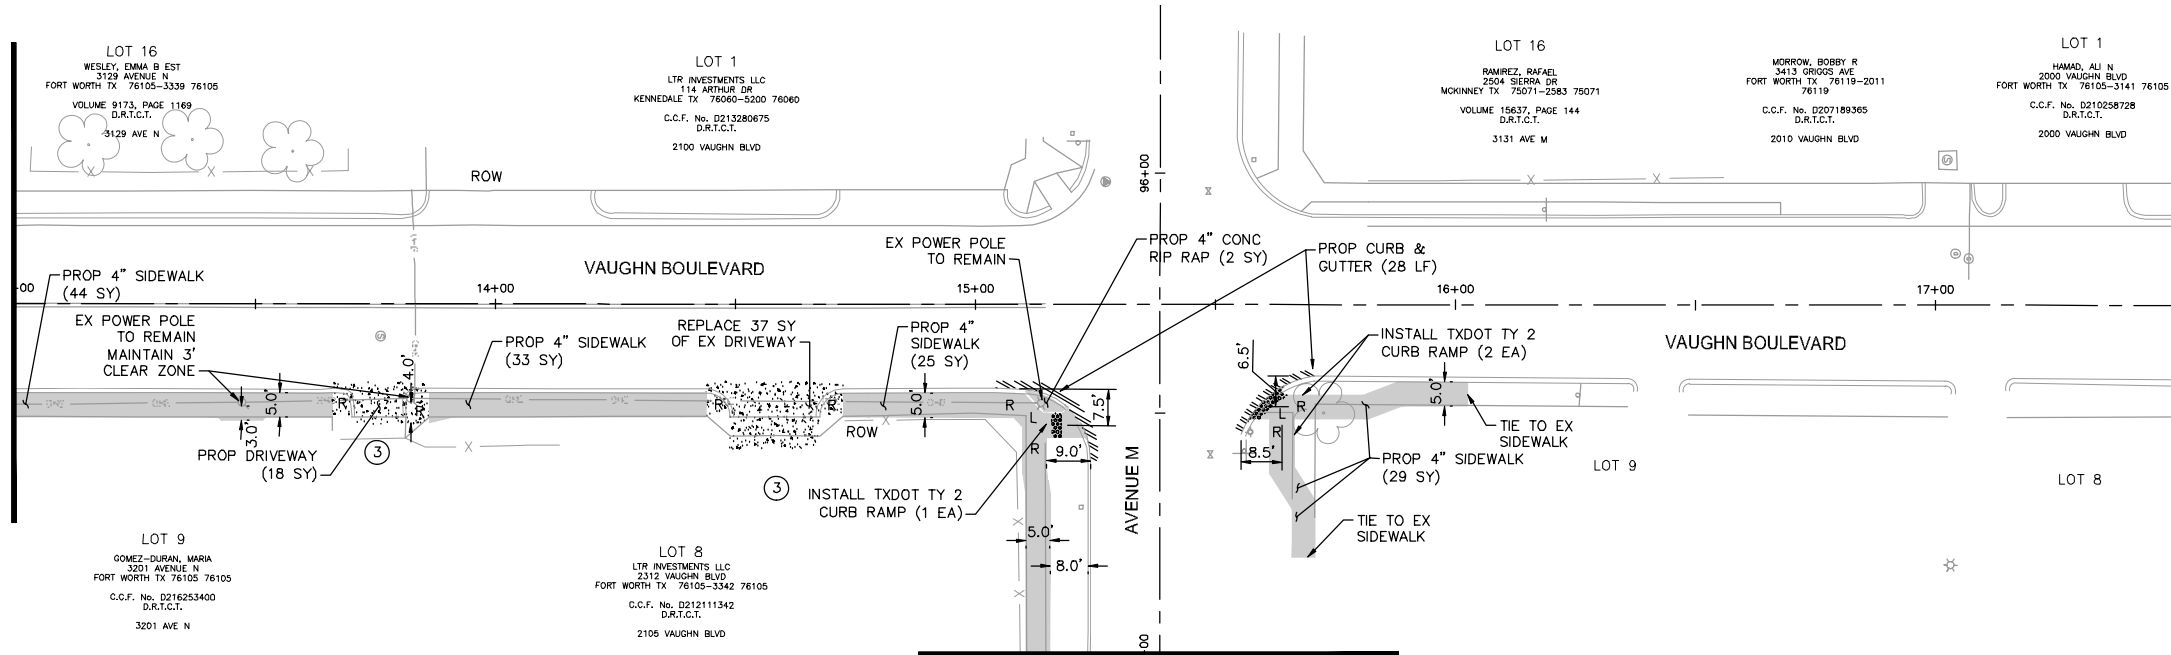

MATCHLINE - STA. 97+00.00
SEE SHEET C5.11

MATCHLINE - STA. 72+50.00
SEE SHEET C5.13

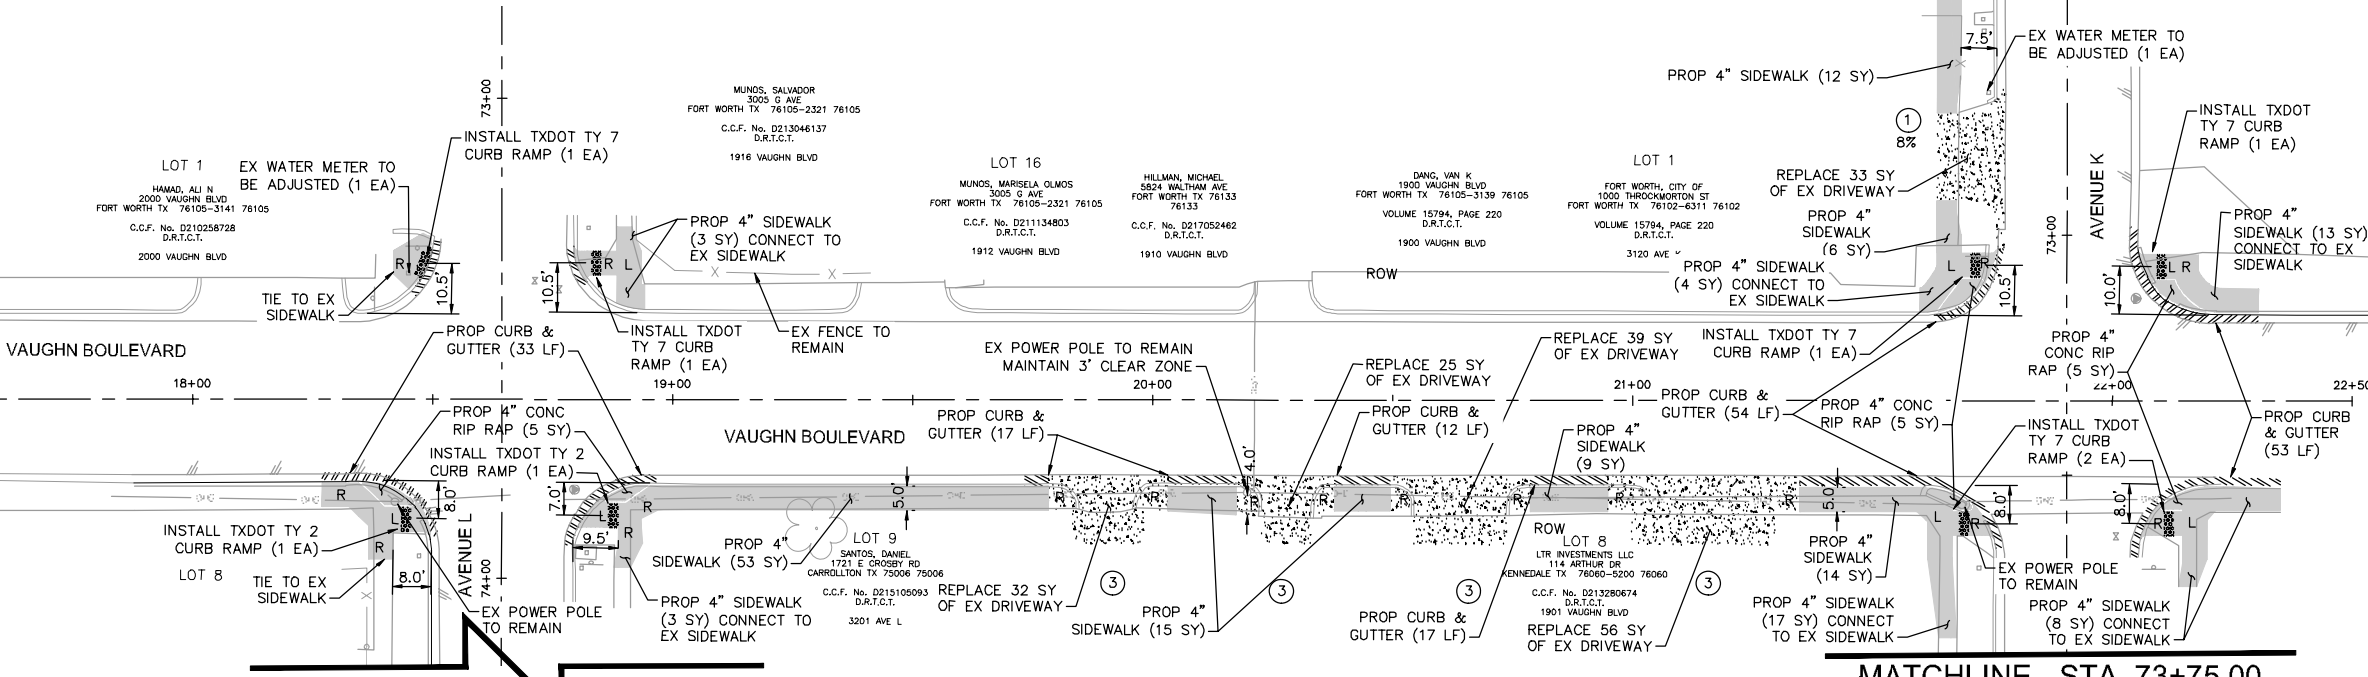

SEE SHEET C5.04

MATCHLINE - STA. 73+75.00
SEE SHEET C5.13