

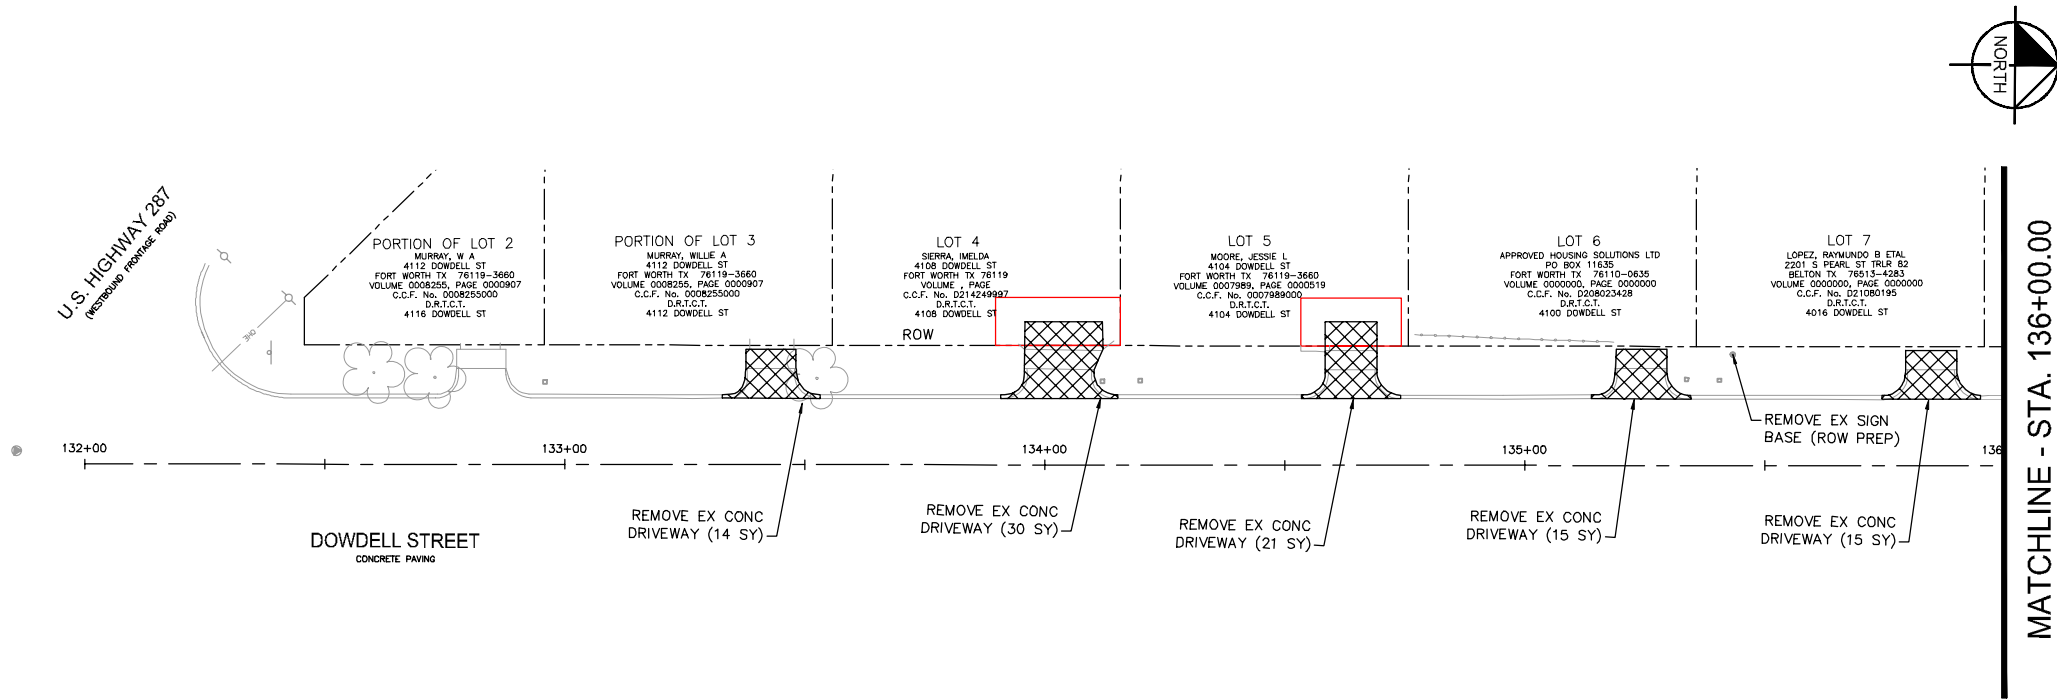
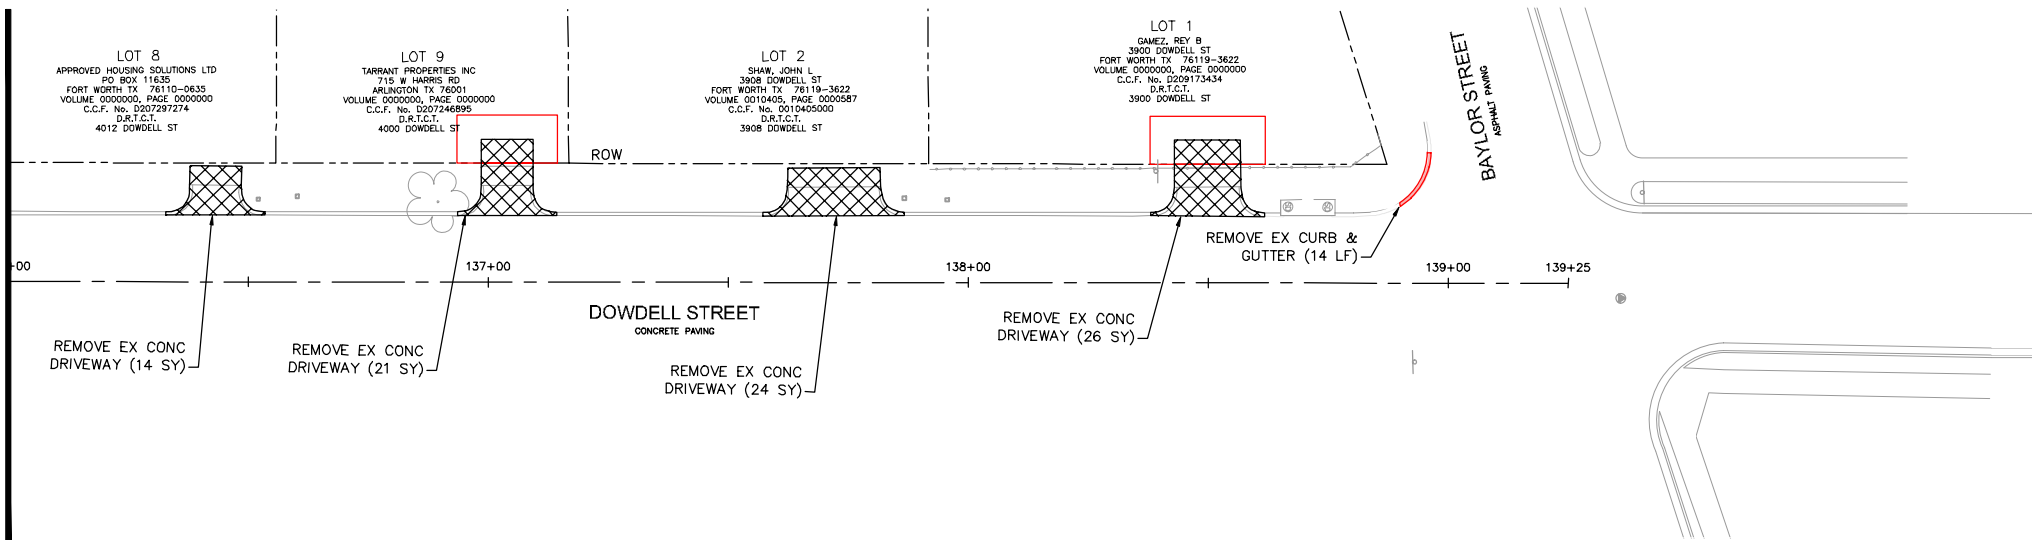


MURRAY, JACOB
5/27/2021 9:12 PM
K:\FTW_TPTO\061018211-CFW-2018-SRTS\CADD\SHEETS\C.C. MOSS\REMOVAL 4.DWG
5/27/2021 9:02 PM
PLOTTED BY:
PLOT DATE:
LOCATION:
LAST SAVED:

MATCHLINE - STA. 136+00.00

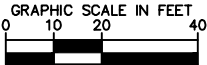

MATCHLINE - STA. 136+00.00

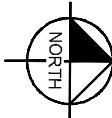

IF SHEET IS 11X17, SCALE IS 1"=40'

LEGEND

- EX ROW
- - - EX APPROX ROW
- - - EX UTILITY EASEMENT
- TROE LIMITS
- EX CONCRETE TO BE REMOVED
- EX CURB AND GUTTER TO BE REMOVED
- EX CURB RAMP TO BE REMOVED
- EX ASPHALT TO BE REMOVED

NOTE:

- SEE SHEET C0.03E FOR PROJECT SPECIFIC NOTES.

THE CONTRACTOR SHALL CONTACT THE FOLLOWING AT LEAST 48 HOURS PRIOR TO CONSTRUCTION:

AT&T 1-800-331-0500
FORT WORTH T&PW (817)-392-8100
ATMOS ENERGY (817)-207-2821
ONCOR ELECTRIC (888)-313-6862
TXU ENERGY (972)-791-2888
SPECTRUM (866)-874-2389
ALL OTHER FACILITIES 1-800-DIG-TESS



5/28/2021

Kimley»Horn

© 2020 KIMLEY-HORN AND ASSOCIATES, INC.
TBPE REGISTERED ENGINEERING FIRM F-928
801 CHERRY STREET, SUITE 1300
FORT WORTH, TEXAS 76102
P: 817-335-6511 F: 817-335-5070
WWW.KIMLEY-HORN.COM



Texas Department of Transportation
© 2021

FY 2018 SAFE ROUTE TO SCHOOL (SRTS)
IMPROVEMENTS
C.C. MOSS ELEMENTARY SCHOOL
DOWDELL STREET - BEGIN TO END
EXISTING CONDITIONS
AND REMOVALS

FED.RD.	PROJECT NO.	HIGHWAY NO.	
STATE	DISTRICT	COUNTY	SHEET NO.
TEXAS	FTW	TARRANT	
CONTROL	SECTION	JOB	
0902	90	084	C4.01

5/27/2021 9:12 PM
K:\FTW_TPTO\061018211-CFW-2018-SRTS\CADD\SHEETS\C.C. MOSS\REMOVAL1.DWG
5/27/2021 9:01 PM

MURRAY, JACOB

5/27/2021 9:12 PM
K:\FTW_TPTO\061018211-CFW-2018-SRTS\CADD\SHEETS\C.C. MOSS\REMOVAL1.DWG
5/27/2021 9:01 PM



GRAPHIC SCALE IN FEET
0 10 20 40
IF SHEET IS 11X17, SCALE IS 1"=40'

LEGEND

- EX ROW
- EX APPROX ROW
- EX UTILITY EASEMENT
- TROE LIMITS
- [Cross-hatched box] EX CONCRETE TO BE REMOVED
- [Red box] EX CURB AND GUTTER TO BE REMOVED
- [Light blue box] EX CURB RAMP TO BE REMOVED
- [Light green box] EX ASPHALT TO BE REMOVED

NOTE:

- SEE SHEET C0.03E FOR PROJECT SPECIFIC NOTES.

THE CONTRACTOR SHALL CONTACT THE FOLLOWING AT LEAST 48 HOURS PRIOR TO CONSTRUCTION:

AT&T 1-800-331-0500
FORT WORTH T&PW (817)-392-8100
ATMOS ENERGY (817)-207-2821
ONCOR ELECTRIC (888)-313-6862
TXU ENERGY (972)-791-2888
SPECTRUM (866)-874-2389
ALL OTHER FACILITIES 1-800-DIG-TESS



5/28/2021

Kimley-Horn

© 2020 KIMLEY-HORN AND ASSOCIATES, INC.
T&PE REGISTERED ENGINEERING FIRM F-928
801 CHERRY STREET, SUITE 1300
FORT WORTH, TEXAS 76102
P: 817-335-6511 F: 817-335-5070
WWW.KIMLEY-HORN.COM



Texas Department of Transportation
© 2021


FY 2018 SAFE ROUTE TO SCHOOL (SRTS)
IMPROVEMENTS
C.C. MOSS ELEMENTARY SCHOOL
GRAYSON STREET - BEGIN TO STA 32+50
EXISTING CONDITIONS
AND REMOVALS

FED. RD.	PROJECT NO.	HIGHWAY NO.	SHEET NO.
STATE	DISTRICT	COUNTY	
TEXAS	FTW	TARRANT	
CONTROL	SECTION	JOB	
0902	90	084	C4.02


SEE SHEET C4.04
MATCHLINE STA. 53+75.00

MATCHLINE STA. 28+50.00

MATCHLINE STA. 32+50.00
SEE SHEET C4.06

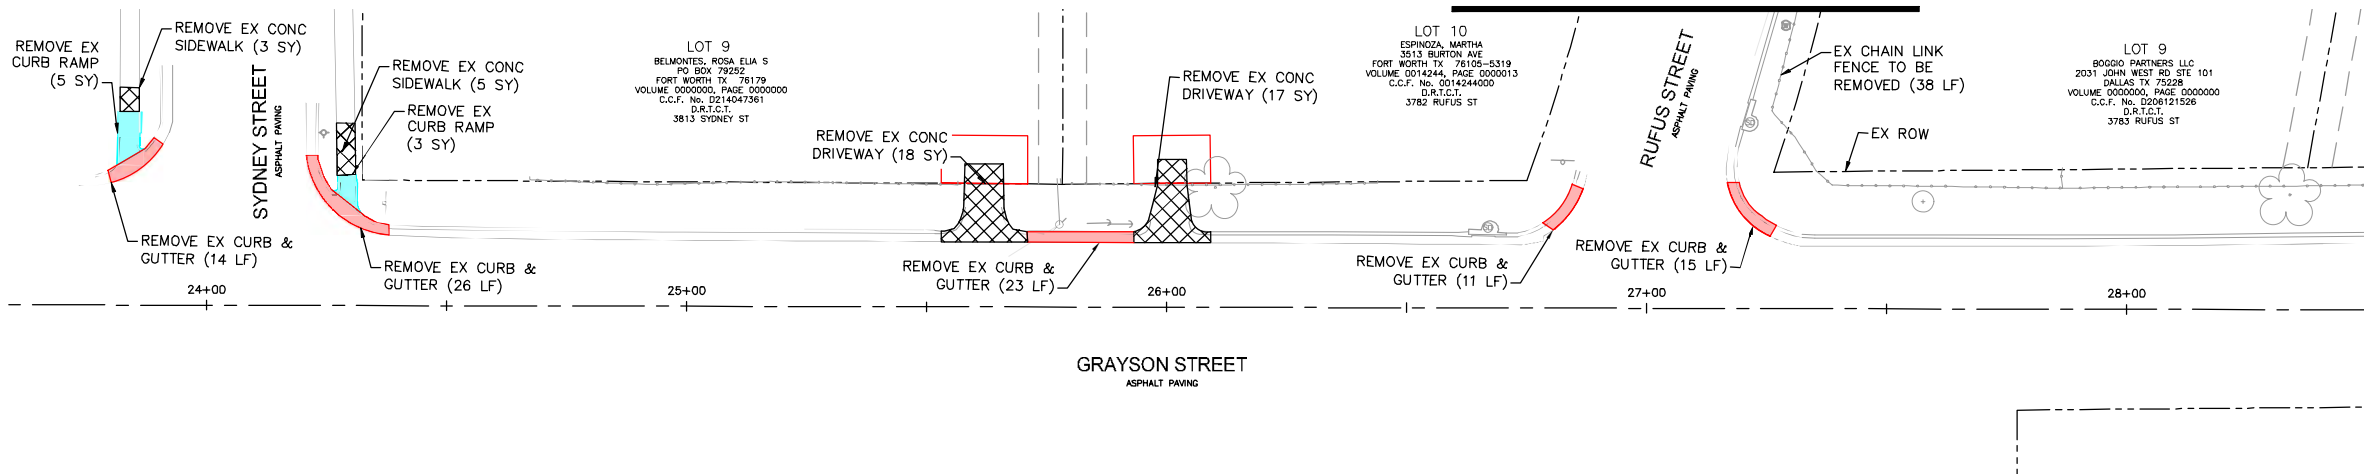


MATCHLINE STA. 28+50.00

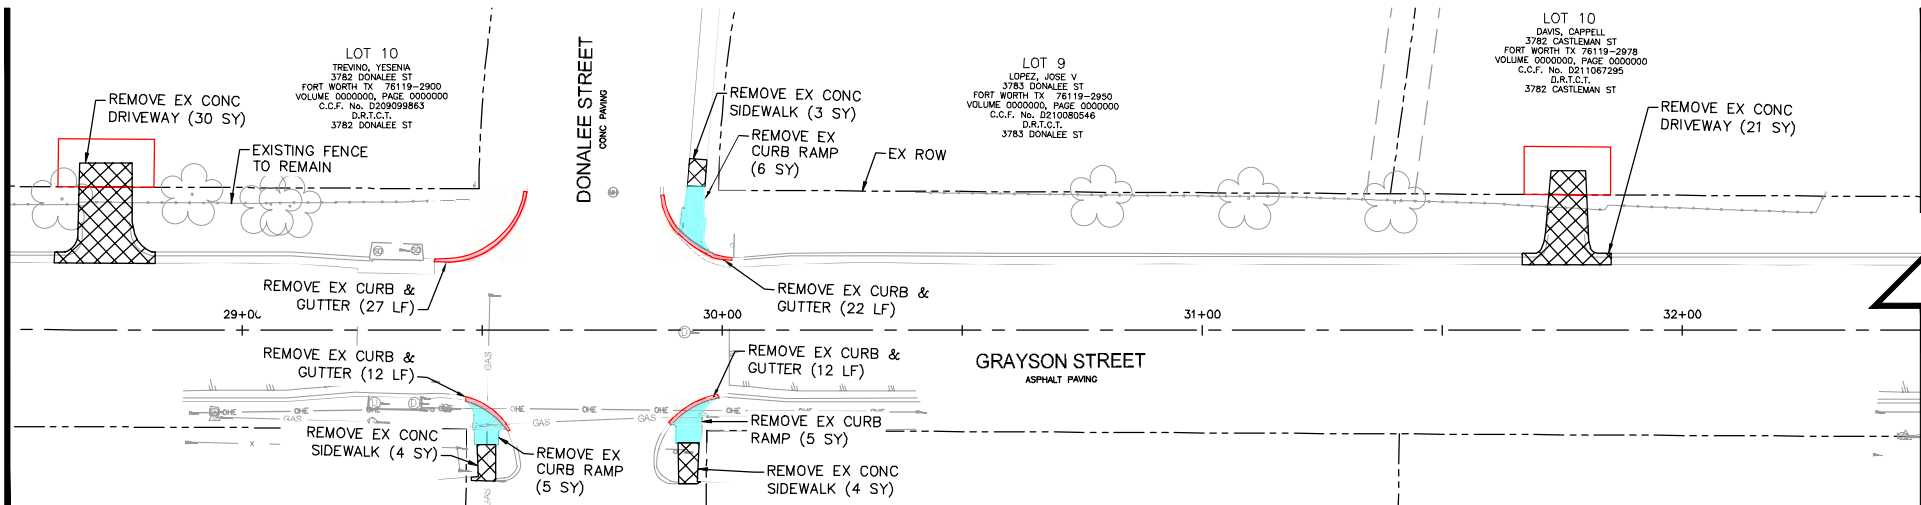


PLOTTED BY: MURRAY, JACOB
PLOT DATE: 5/27/2021 9:13 PM
LOCATION: K:\FTW_TPTO\061018211-CFW-2018-SRTS\SHETS\C-C MOSS\REMOVAL1.DWG
LAST SAVED: 5/27/2021 9:01 PM


SEE SHEET C4.06
MATCHLINE - STA. 33+50.00

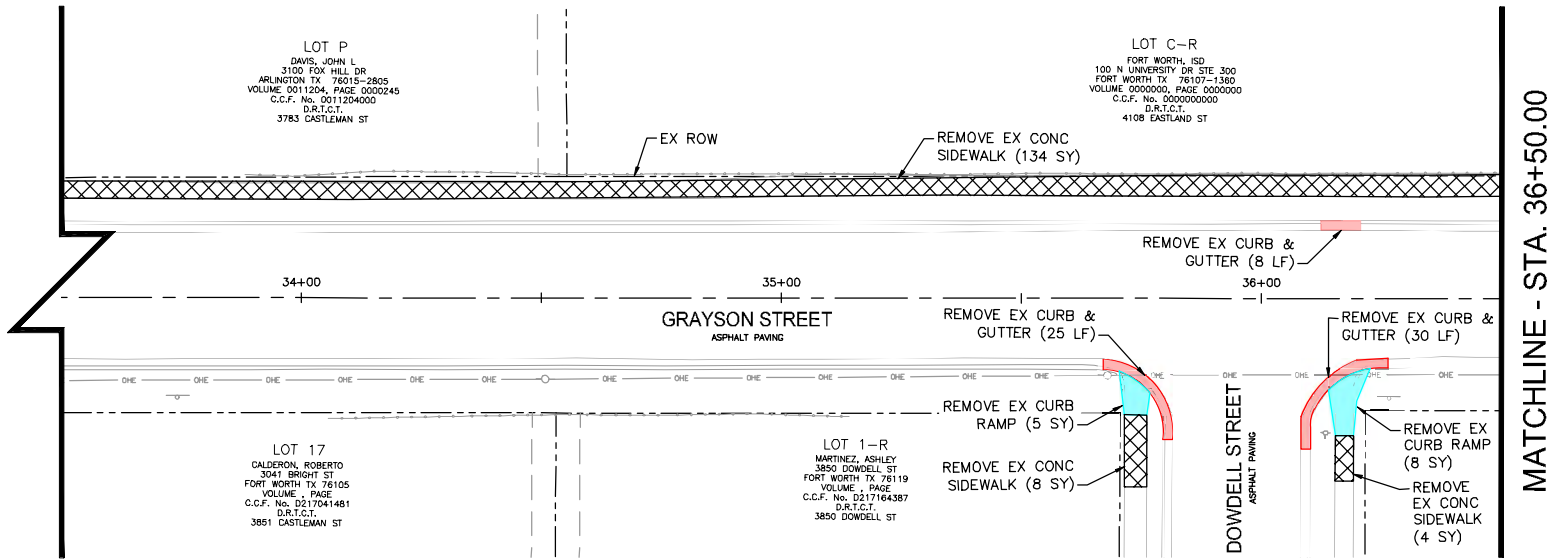

MATCHLINE - STA. 36+50.00

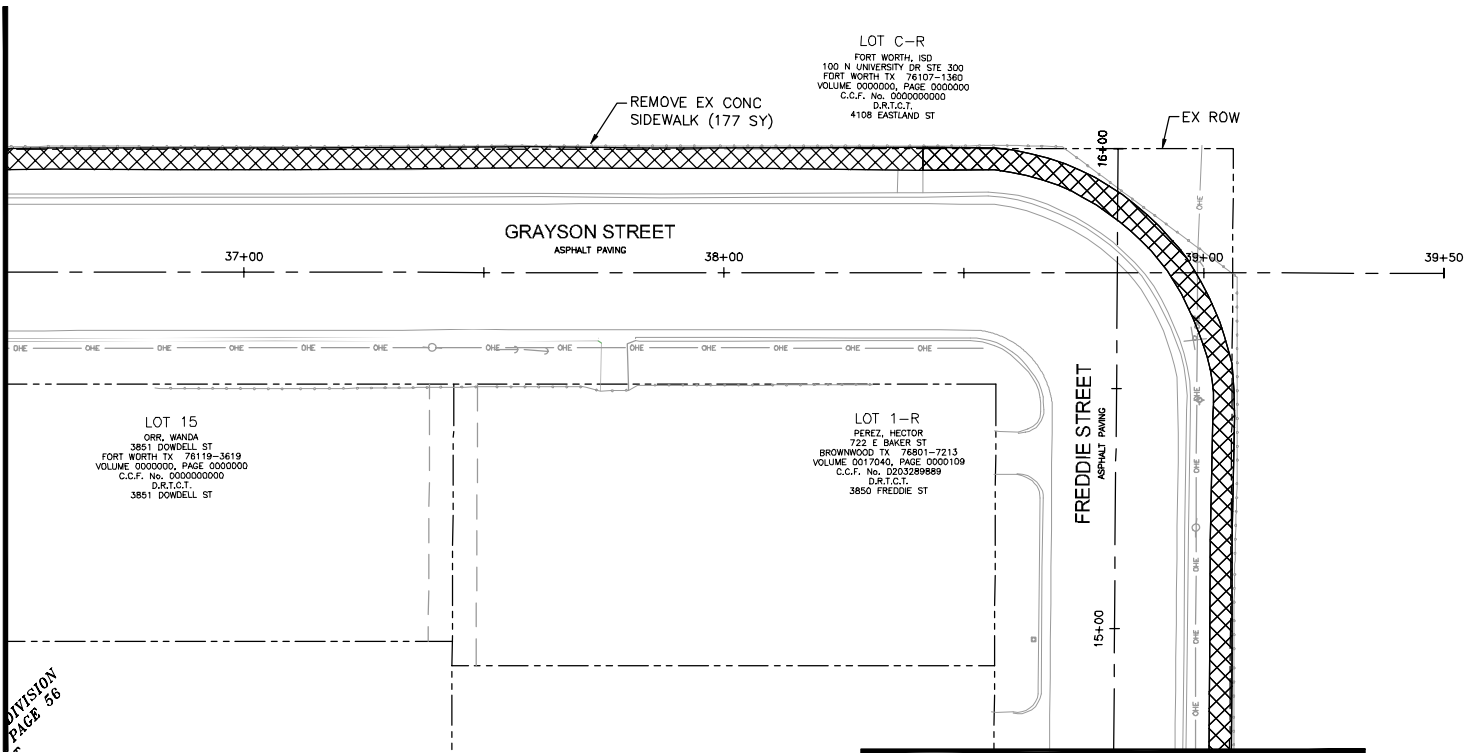

MATCHLINE - STA. 14+75.00
SEE SHEET C4.05

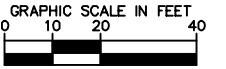

IF SHEET IS 11X17, SCALE IS 1"=40'

LEGEND

- EX ROW
- EX APPROX ROW
- EX UTILITY EASEMENT
- TROE LIMITS
- EX CONCRETE TO BE REMOVED
- EX CURB AND GUTTER TO BE REMOVED
- EX CURB RAMP TO BE REMOVED
- EX ASPHALT TO BE REMOVED
- EX GRAVEL TO BE REMOVED

NOTE:

- SEE SHEET C0.03E FOR PROJECT SPECIFIC NOTES.

THE CONTRACTOR SHALL CONTACT THE FOLLOWING AT LEAST 48 HOURS PRIOR TO CONSTRUCTION:

AT&T 1-800-331-0500
FORT WORTH T&PW (817)-392-8100
ATMOS ENERGY (817)-207-2821
ONCOR ELECTRIC (888)-313-6862
TXU ENERGY (972)-791-2888
SPECTRUM (866)-874-2389
ALL OTHER FACILITIES 1-800-DIG-TESS



5/28/2021

Kimley-Horn

© 2020 KIMLEY-HORN AND ASSOCIATES, INC.
T&PE REGISTERED ENGINEERING FIRM F-928
801 CHERRY STREET, SUITE 1300
FORT WORTH, TEXAS 76102
P: 817-335-6511 F: 817-335-5070
WWW.KIMLEY-HORN.COM





Texas Department of Transportation
© 2021

FY 2018 SAFE ROUTE TO SCHOOL (SRTS)
IMPROVEMENTS
C.C. MOSS ELEMENTARY SCHOOL
GRAYSON STREET - STA 33+50 TO END
EXISTING CONDITIONS
AND REMOVALS

FED.RD.	PROJECT NO.		HIGHWAY NO.	
STATE	DISTRICT	COUNTY	SHEET NO.	
TEXAS	FTW	TARRANT		
CONTROL	SECTION	JOB		
0902	90	084	C4.03	

PLOTTED BY: MURRAY, JACOB
 PLOT DATE: 5/27/2021 9:13 PM
 LOCATION: K:\FTW_IP\TO\061018211-CFW-2018-SRTS\CADD\SHEETS\C.C. MOSS\REMOVAL2.DWG
 LAST SAVED: 5/27/2021 9:01 PM

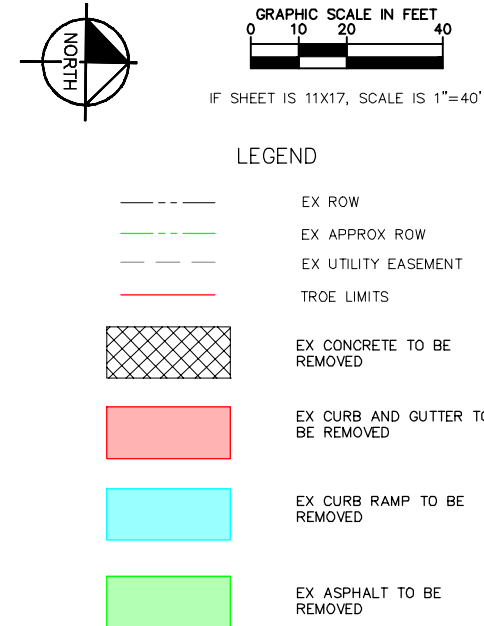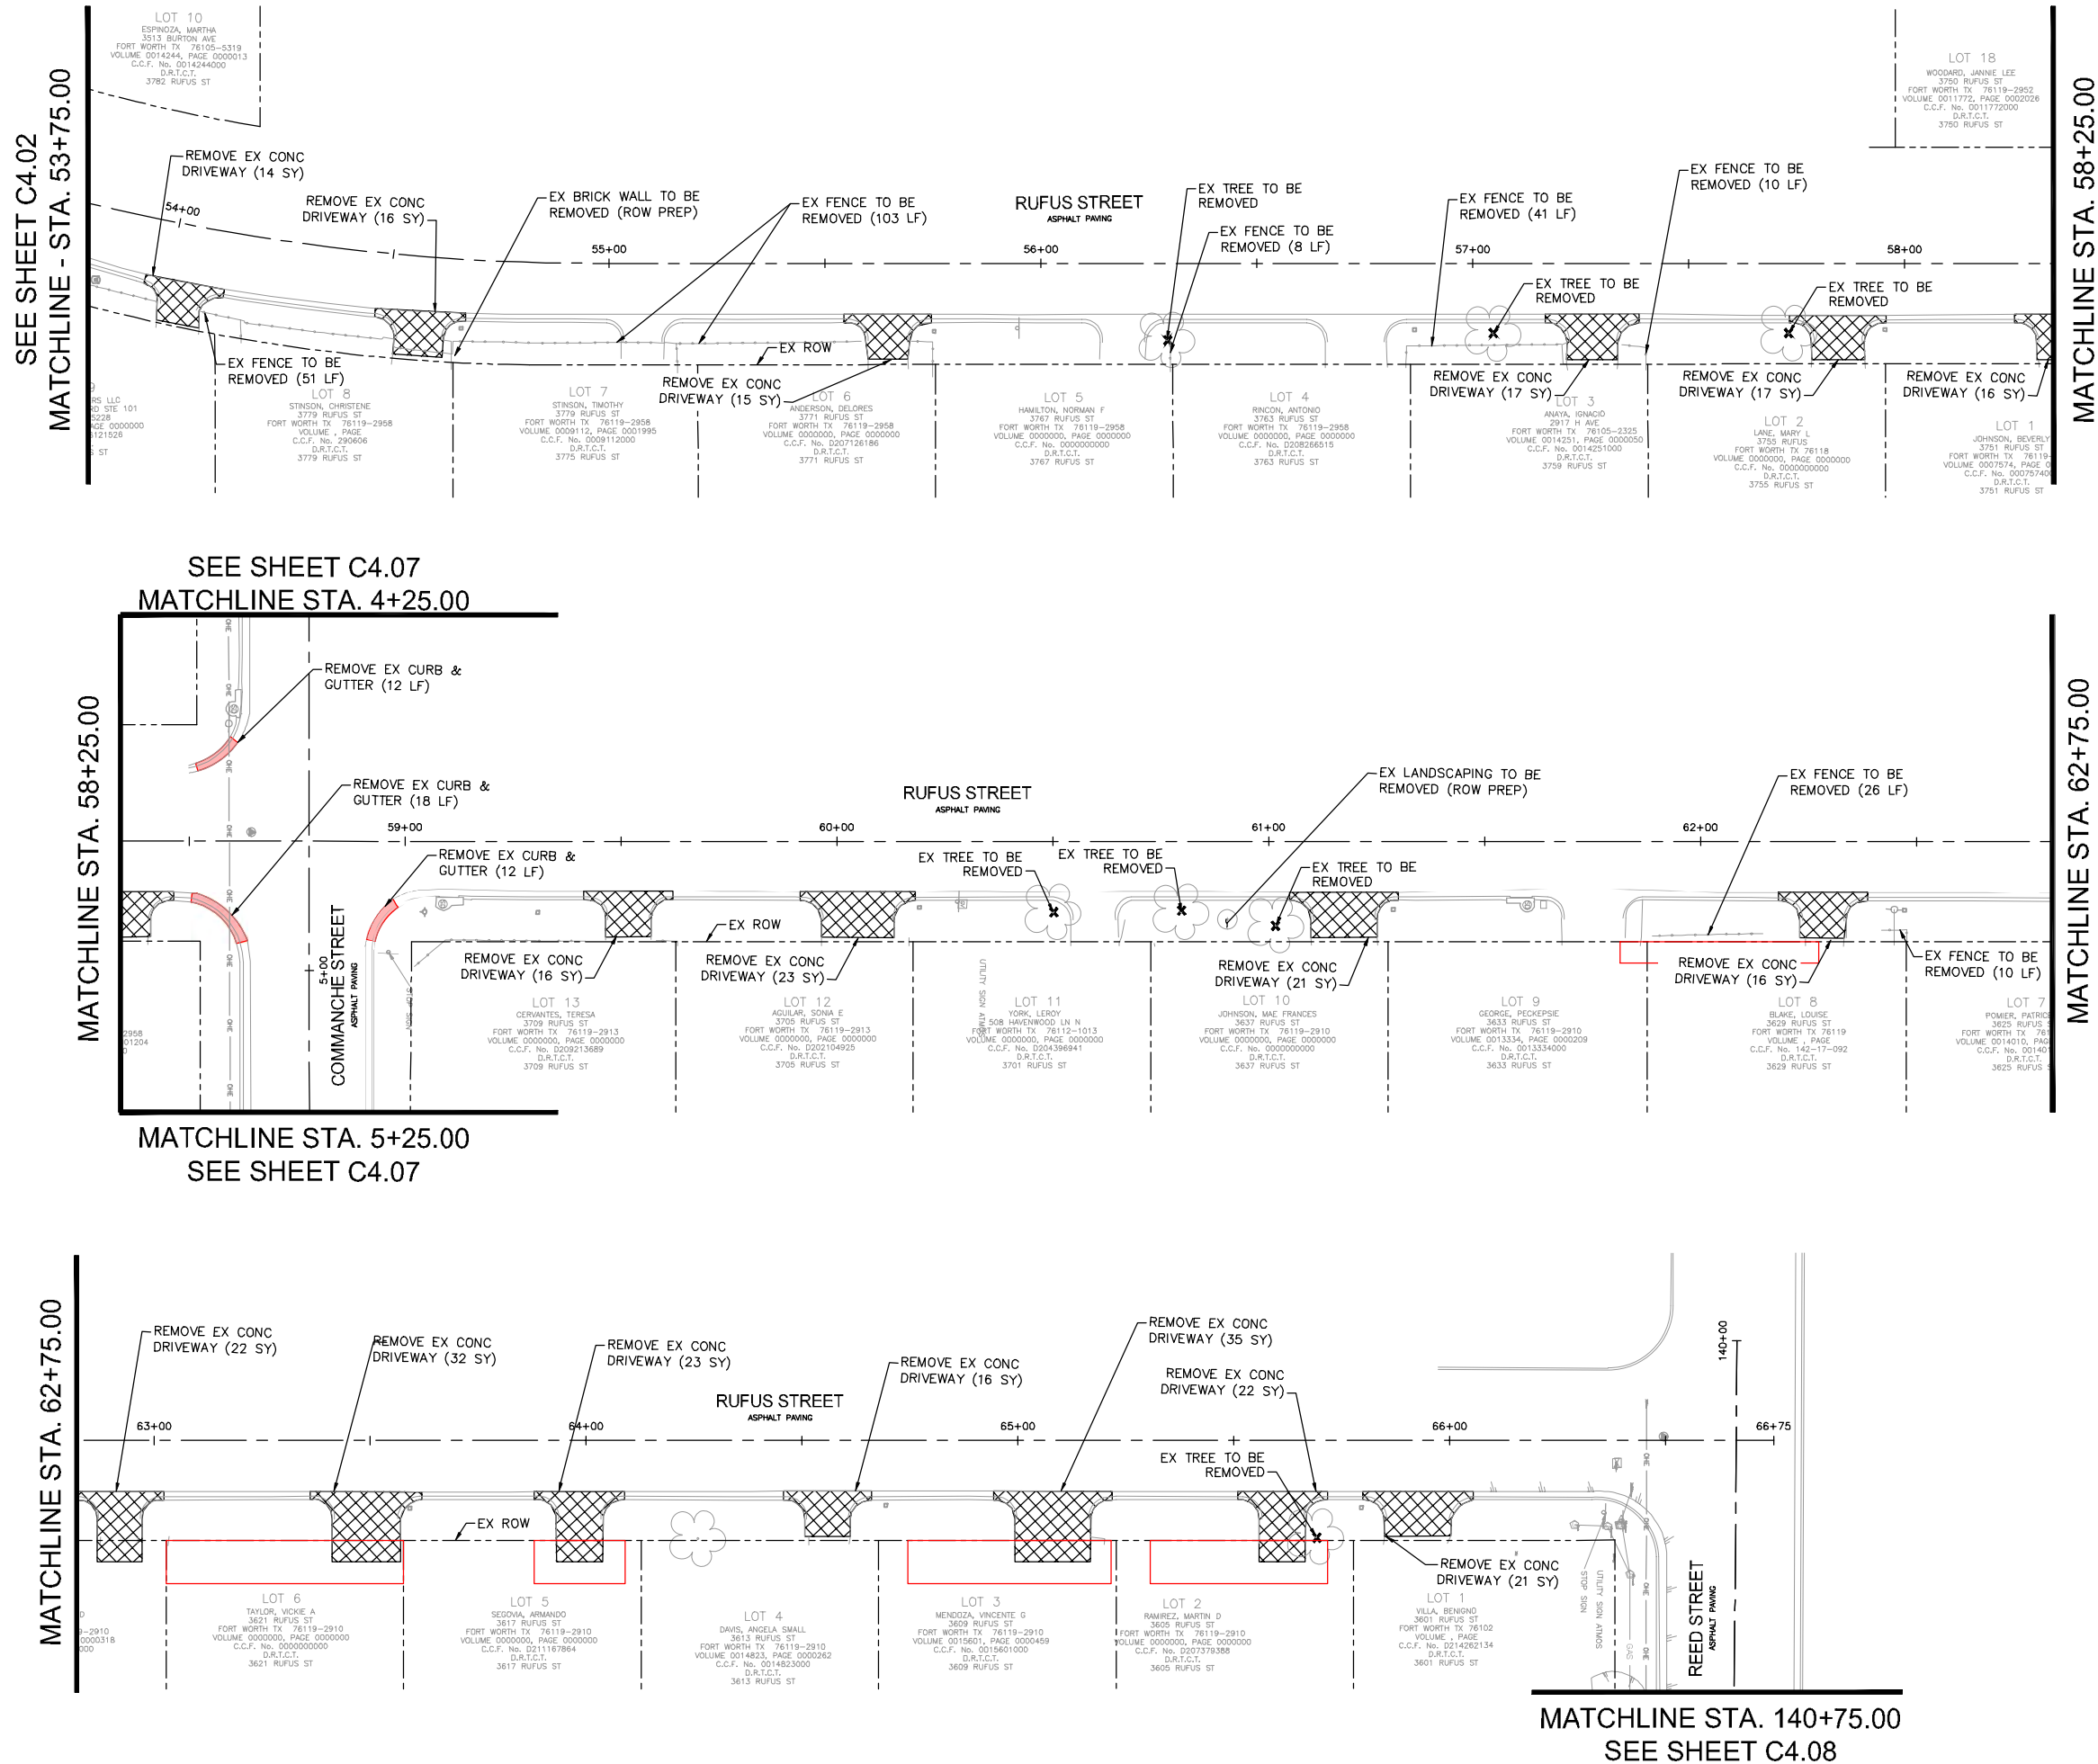

NOTE:
 1. SEE SHEET C0.03E FOR PROJECT SPECIFIC NOTES.

THE CONTRACTOR SHALL CONTACT THE FOLLOWING AT LEAST 48 HOURS PRIOR TO CONSTRUCTION:

AT&T 1-800-331-0500
 FORT WORTH T&PW (817)-392-8100
 ATMOS ENERGY (817)-207-2821
 ONCOR ELECTRIC (888)-313-6862
 TXU ENERGY (972)-791-2888
 SPECTRUM (866)-874-2389
 ALL OTHER FACILITIES 1-800-DIG-TESS

5/28/2021

Kimley-Horn


© 2020 KIMLEY-HORN AND ASSOCIATES, INC.
 TBPE REGISTERED ENGINEERING FIRM F-928
 801 CHERRY STREET, SUITE 1300
 FORT WORTH, TEXAS 76102
 P: 817-335-6511 F: 817-335-5070
 WWW.KIMLEY-HORN.COM

Texas Department of Transportation
 © 2021

FY 2018 SAFE ROUTE TO SCHOOL (SRTS)
 IMPROVEMENTS
 C.C. MOSS ELEMENTARY SCHOOL
 RUFUS STREET - BEGIN TO END
 EXISTING CONDITIONS
 AND REMOVALS

FED.RD.	PROJECT NO.	HIGHWAY NO.	SHEET NO.
STATE	DISTRICT	COUNTY	C4.04
TEXAS	FTW	TARRANT	
CONTROL	SECTION	JOB	
0902	90	084	

PLOTTED BY: MURRAY, JACOB
 PLOT DATE: 5/27/2021 9:13 PM
 LOCATION: K:\FTW_TPTO\061018211-CFW-2018-SRTS\CADD\SHEETS\C.C. MOSS\REMOVAL2.DWG
 LAST SAVED: 5/27/2021 9:01 PM

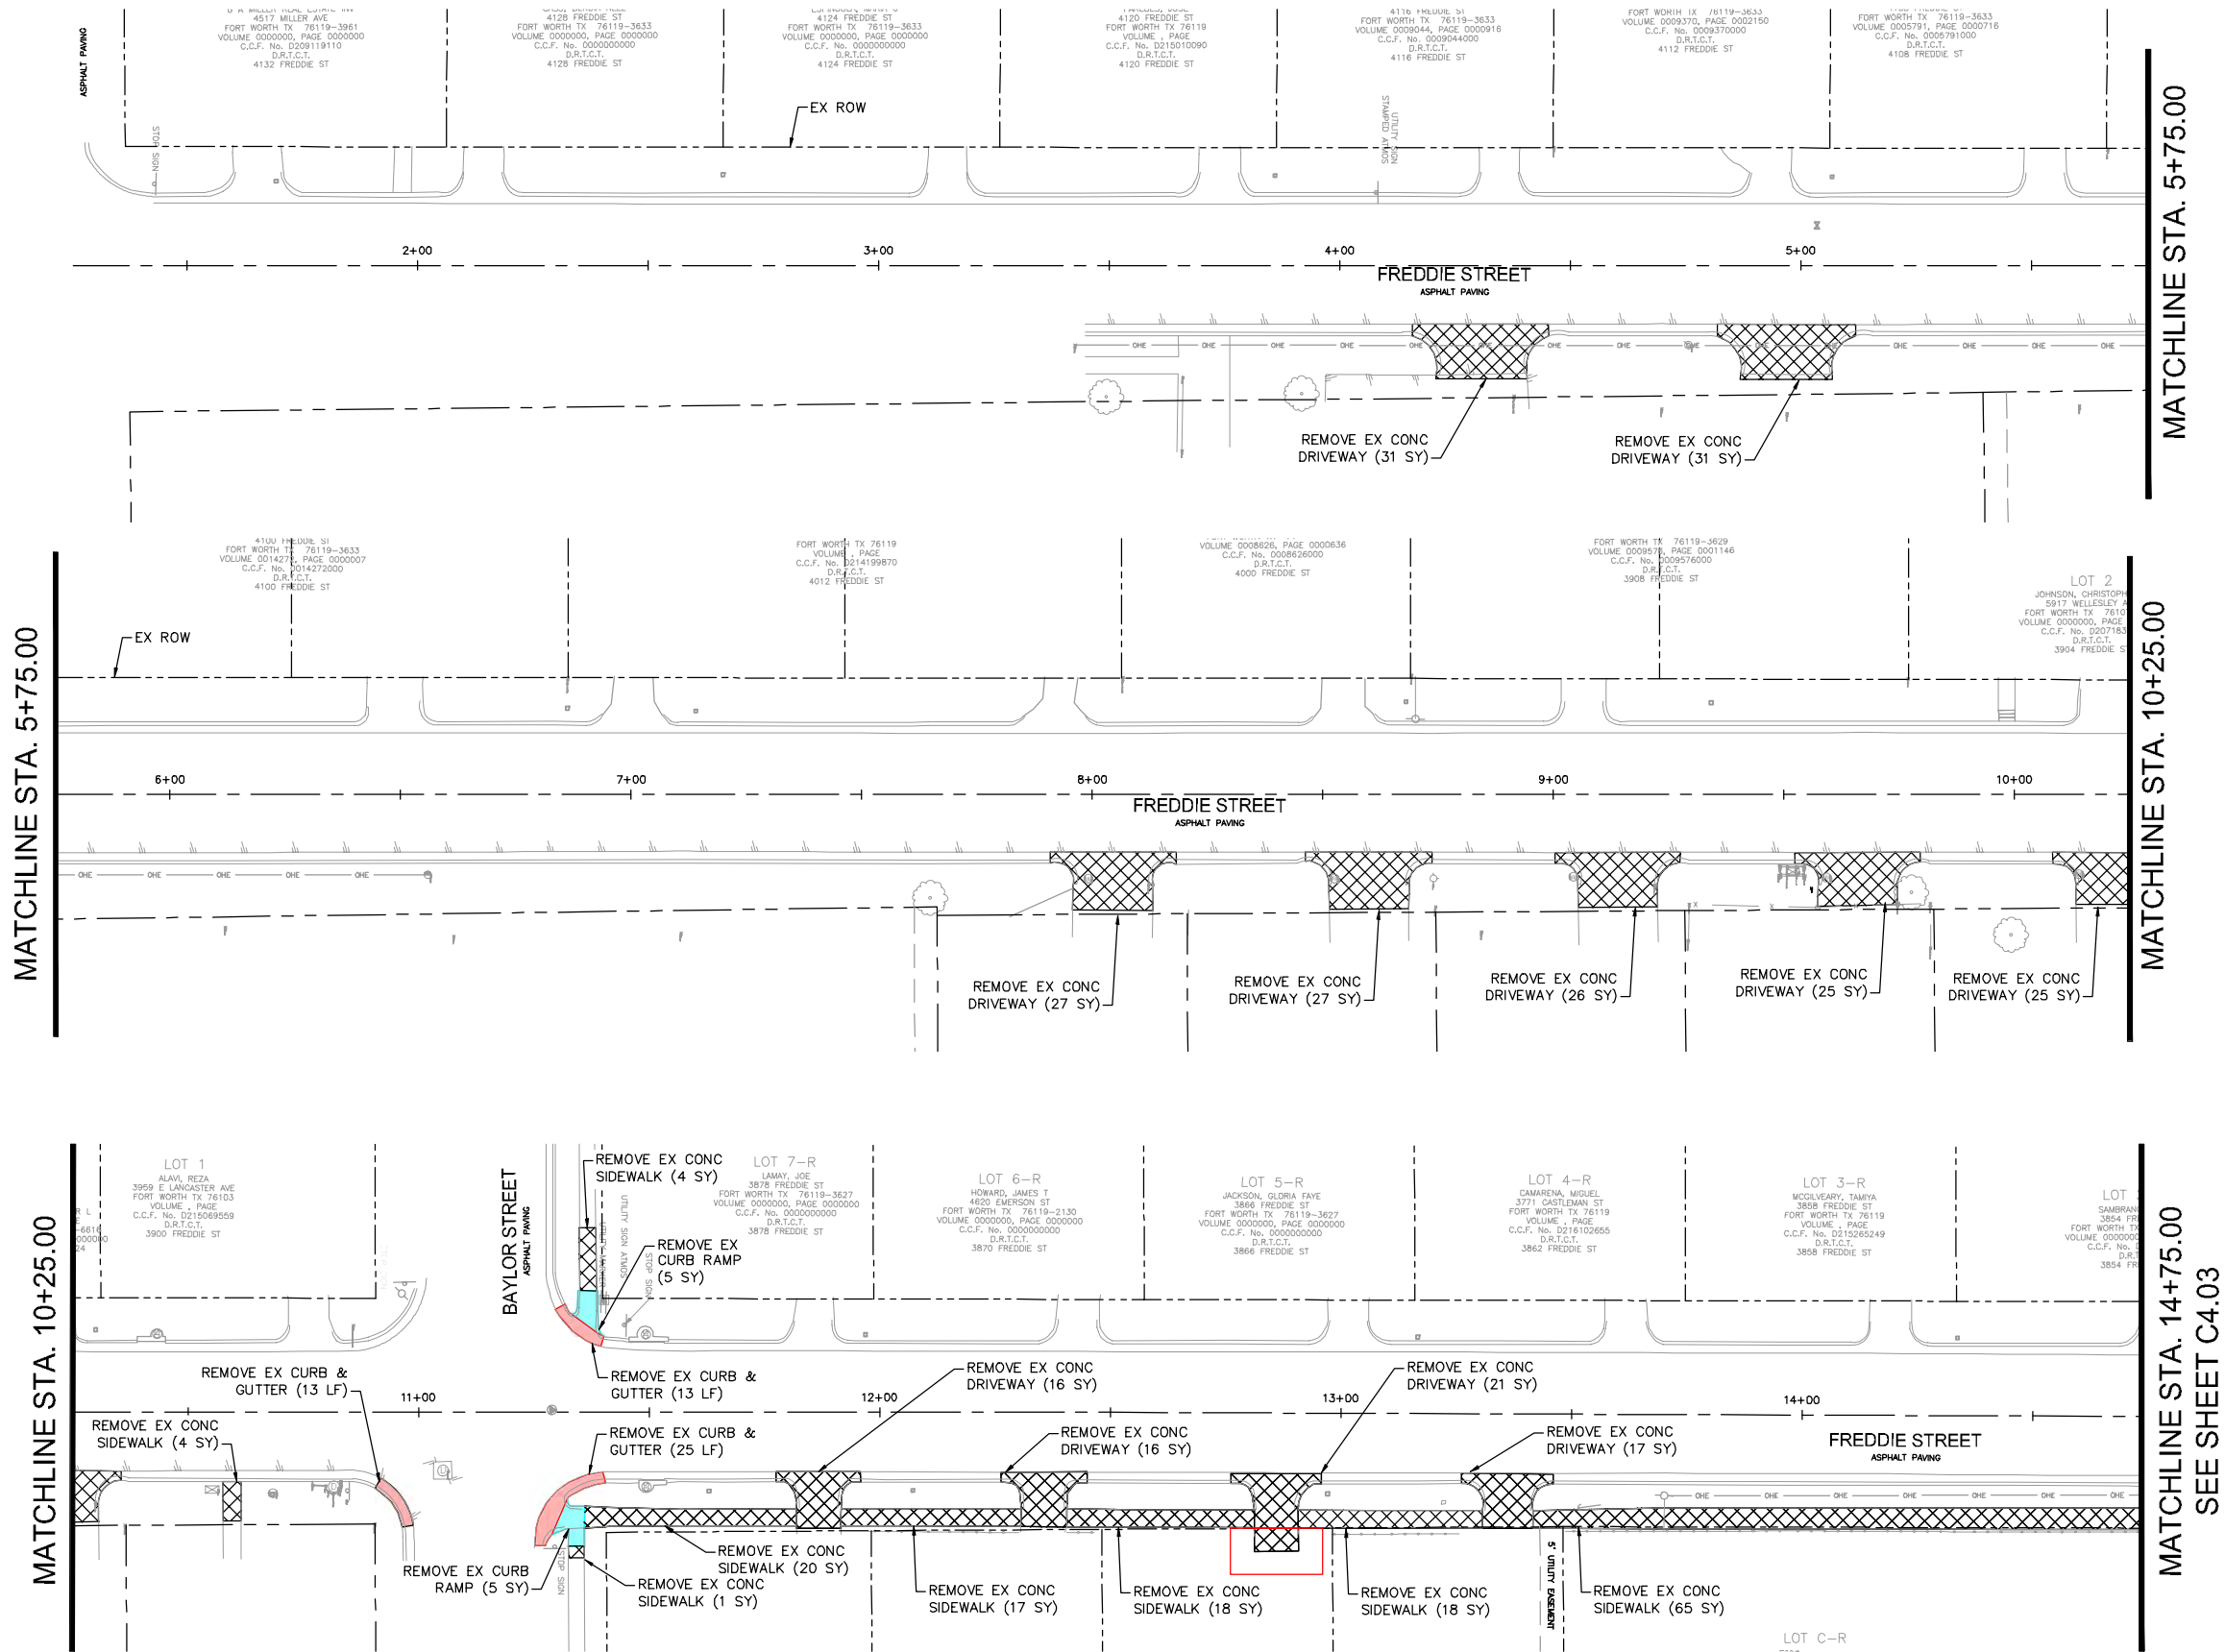

LEGEND

- EX ROW
- - - EX APPROX ROW
- - - EX UTILITY EASEMENT
- TROE LIMITS
- [Hatched Box] EX CONCRETE TO BE REMOVED
- [Red Box] EX CURB AND GUTTER TO BE REMOVED
- [Blue Box] EX CURB RAMP TO BE REMOVED
- [Green Box] EX ASPHALT TO BE REMOVED

NOTE:

- SEE SHEET C0.03E FOR PROJECT SPECIFIC NOTES.

THE CONTRACTOR SHALL CONTACT THE FOLLOWING AT LEAST 48 HOURS PRIOR TO CONSTRUCTION:

AT&T 1-800-331-0500
 FORT WORTH T&PW (817)-392-8100
 ATMOS ENERGY (817)-207-2821
 ONCOR ELECTRIC (888)-313-6862
 TXU ENERGY (972)-791-2888
 SPECTRUM (866)-874-2389
 ALL OTHER FACILITIES 1-800-DIG-TESS

5/28/2021

Kimley-Horn


© 2020 KIMLEY-HORN AND ASSOCIATES, INC.
 TBPE REGISTERED ENGINEERING FIRM F-928
 801 CHERRY STREET, SUITE 1300
 FORT WORTH, TEXAS 76102
 P: 817-335-6511 F: 817-335-5070
 WWW.KIMLEY-HORN.COM

Texas Department of Transportation
 © 2021

FY 2018 SAFE ROUTE TO SCHOOL (SRTS)
 IMPROVEMENTS
 C.C. MOSS ELEMENTARY SCHOOL
 FREDDIE STREET - BEGIN TO STA 14+75
 EXISTING CONDITIONS
 AND REMOVALS


FED.RD.	PROJECT NO.	HIGHWAY NO.	
STATE	DISTRICT	COUNTY	SHEET NO.
TEXAS	FTW	TARRANT	C4.05
CONTROL	SECTION	JOB	
0902	90	084	

SEE SHEET C4.02
MATCHLINE STA. 32+50.00

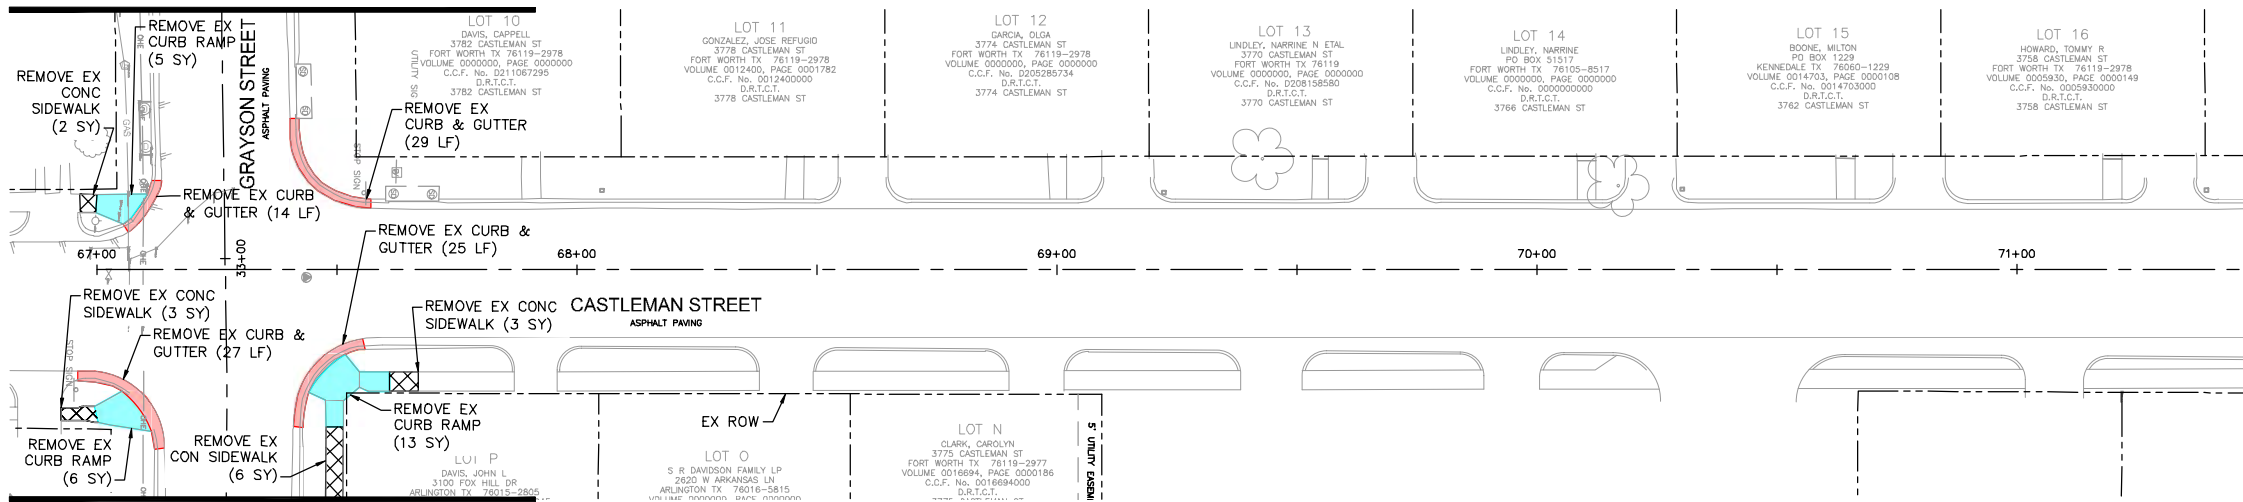


MATCHLINE STA. 33+50.00
SEE SHEET C4.03

SEE SHEET C4.07
MATCHLINE STA. 09+75.00


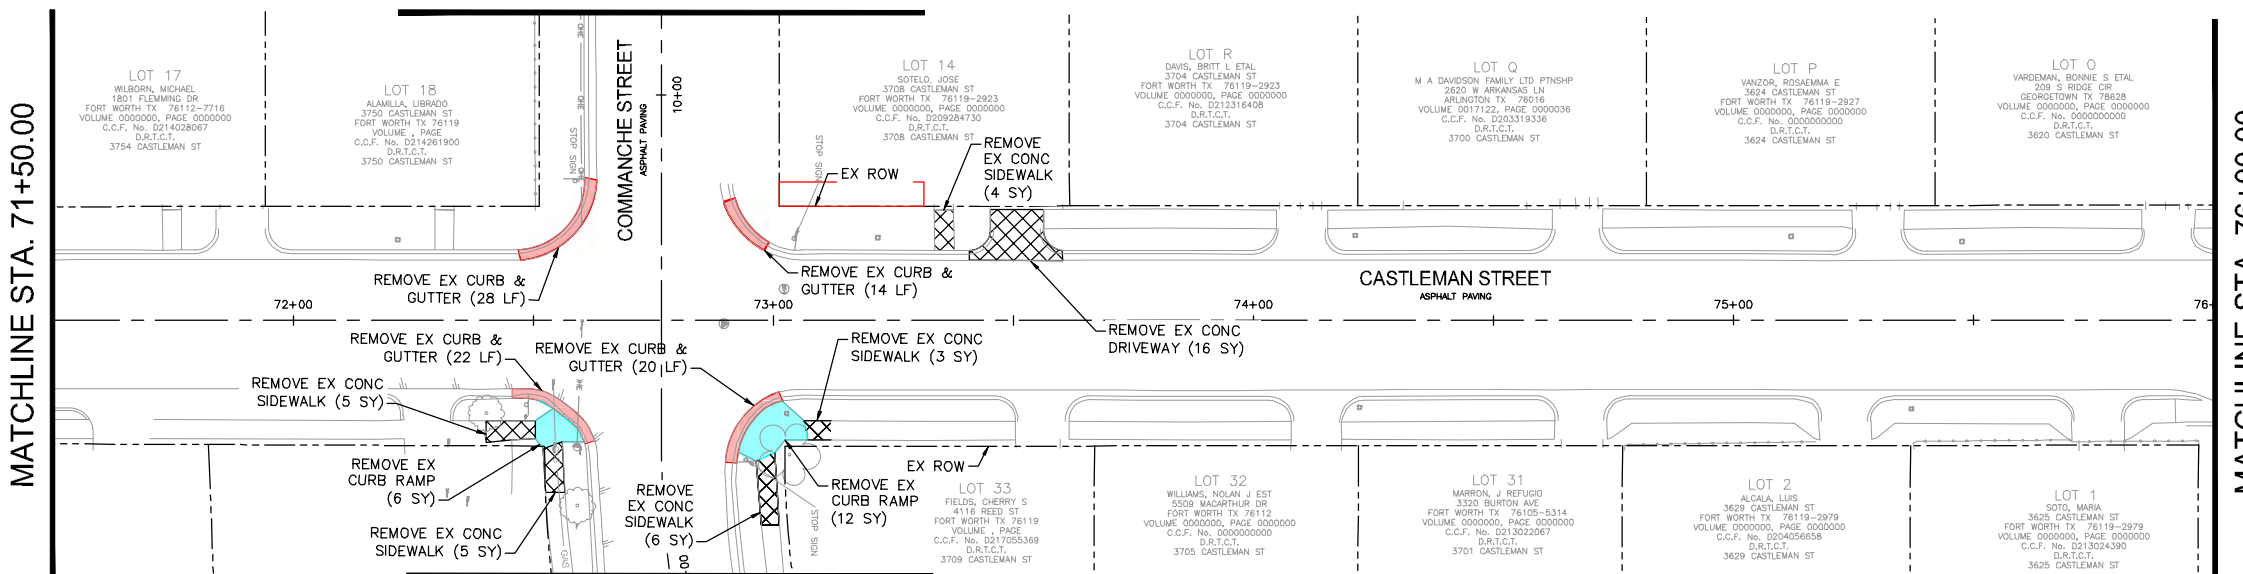


MATCHLINE STA. 11+00.00
SEE SHEET C4.07

SEE SHEET C4.08
MATCHLINE STA. 145+75.00

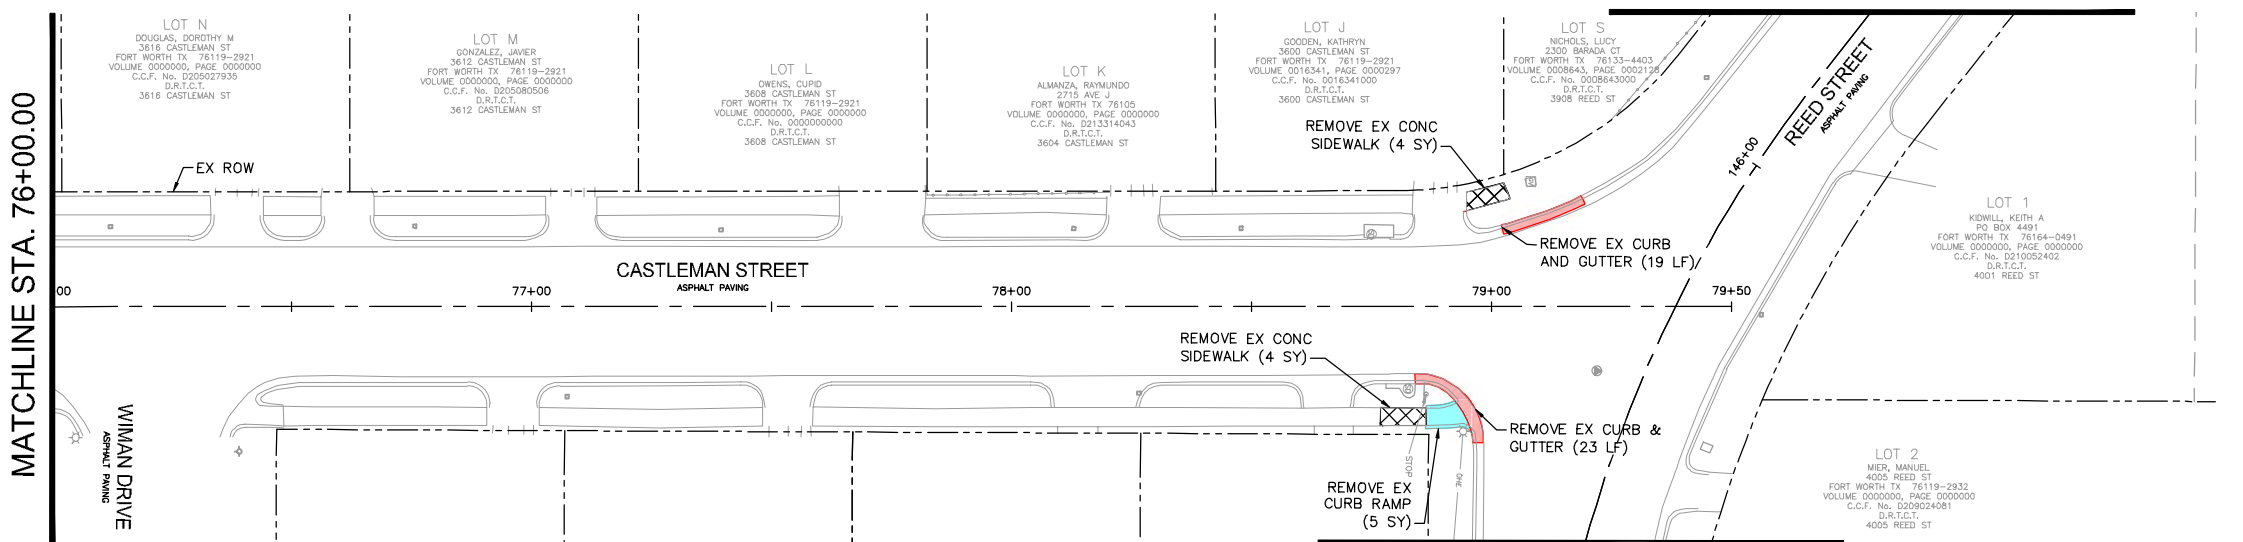

MATCHLINE STA. 146+75.00
SEE SHEET C4.08

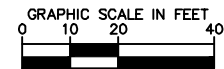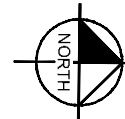

IF SHEET IS 11X17, SCALE IS 1"=40'

LEGEND

- EX ROW
- EX APPROX ROW
- EX UTILITY EASEMENT
- TROE LIMITS
- EX CONCRETE TO BE REMOVED
- EX CURB AND GUTTER TO BE REMOVED
- EX CURB RAMP TO BE REMOVED
- EX ASPHALT TO BE REMOVED

NOTE:

- SEE SHEET C0.03E FOR PROJECT SPECIFIC NOTES.


THE CONTRACTOR SHALL CONTACT THE FOLLOWING AT LEAST 48 HOURS PRIOR TO CONSTRUCTION:

AT&T 1-800-331-0500
FORT WORTH T&PW (817)-392-8100
ATMOS ENERGY (817)-207-2821
ONCOR ELECTRIC (888)-313-6862
TXU ENERGY (972)-791-2888
SPECTRUM (866)-874-2389
ALL OTHER FACILITIES 1-800-DIG-TESS



Kimley-Horn



© 2020 KIMLEY-HORN AND ASSOCIATES, INC.
T&PE REGISTERED ENGINEERING FIRM F-928
801 CHERRY STREET, SUITE 1300
FORT WORTH, TEXAS 76102
P: 817-335-6511 F: 817-335-5070
WWW.KIMLEY-HORN.COM

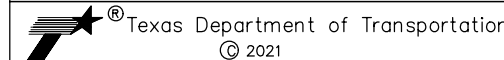

FY 2018 SAFE ROUTE TO SCHOOL (SRTS)
IMPROVEMENTS
C.C. MOSS ELEMENTARY SCHOOL
CASTLEMAN STREET - BEGIN TO END
EXISTING CONDITIONS
AND REMOVALS

FED.RD.	PROJECT NO.	HIGHWAY NO.	SHEET NO.
STATE	DISTRICT	COUNTY	C4.06
TEXAS	FTW	TARRANT	
CONTROL	SECTION	JOB	
0902	90	084	

PLOTTED BY: MURRAY, JACOB
 PLOT DATE: 5/27/2021 9:14 PM
 LOCATION: K:\FTW_TPT\061018211-CFW-2018-SRTS\SHETS\C.C. MOSS\REMOVAL1.DWG
 LAST SAVED: 5/27/2021 9:01 PM

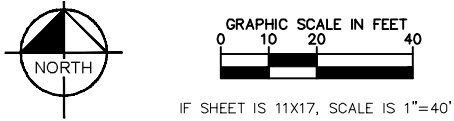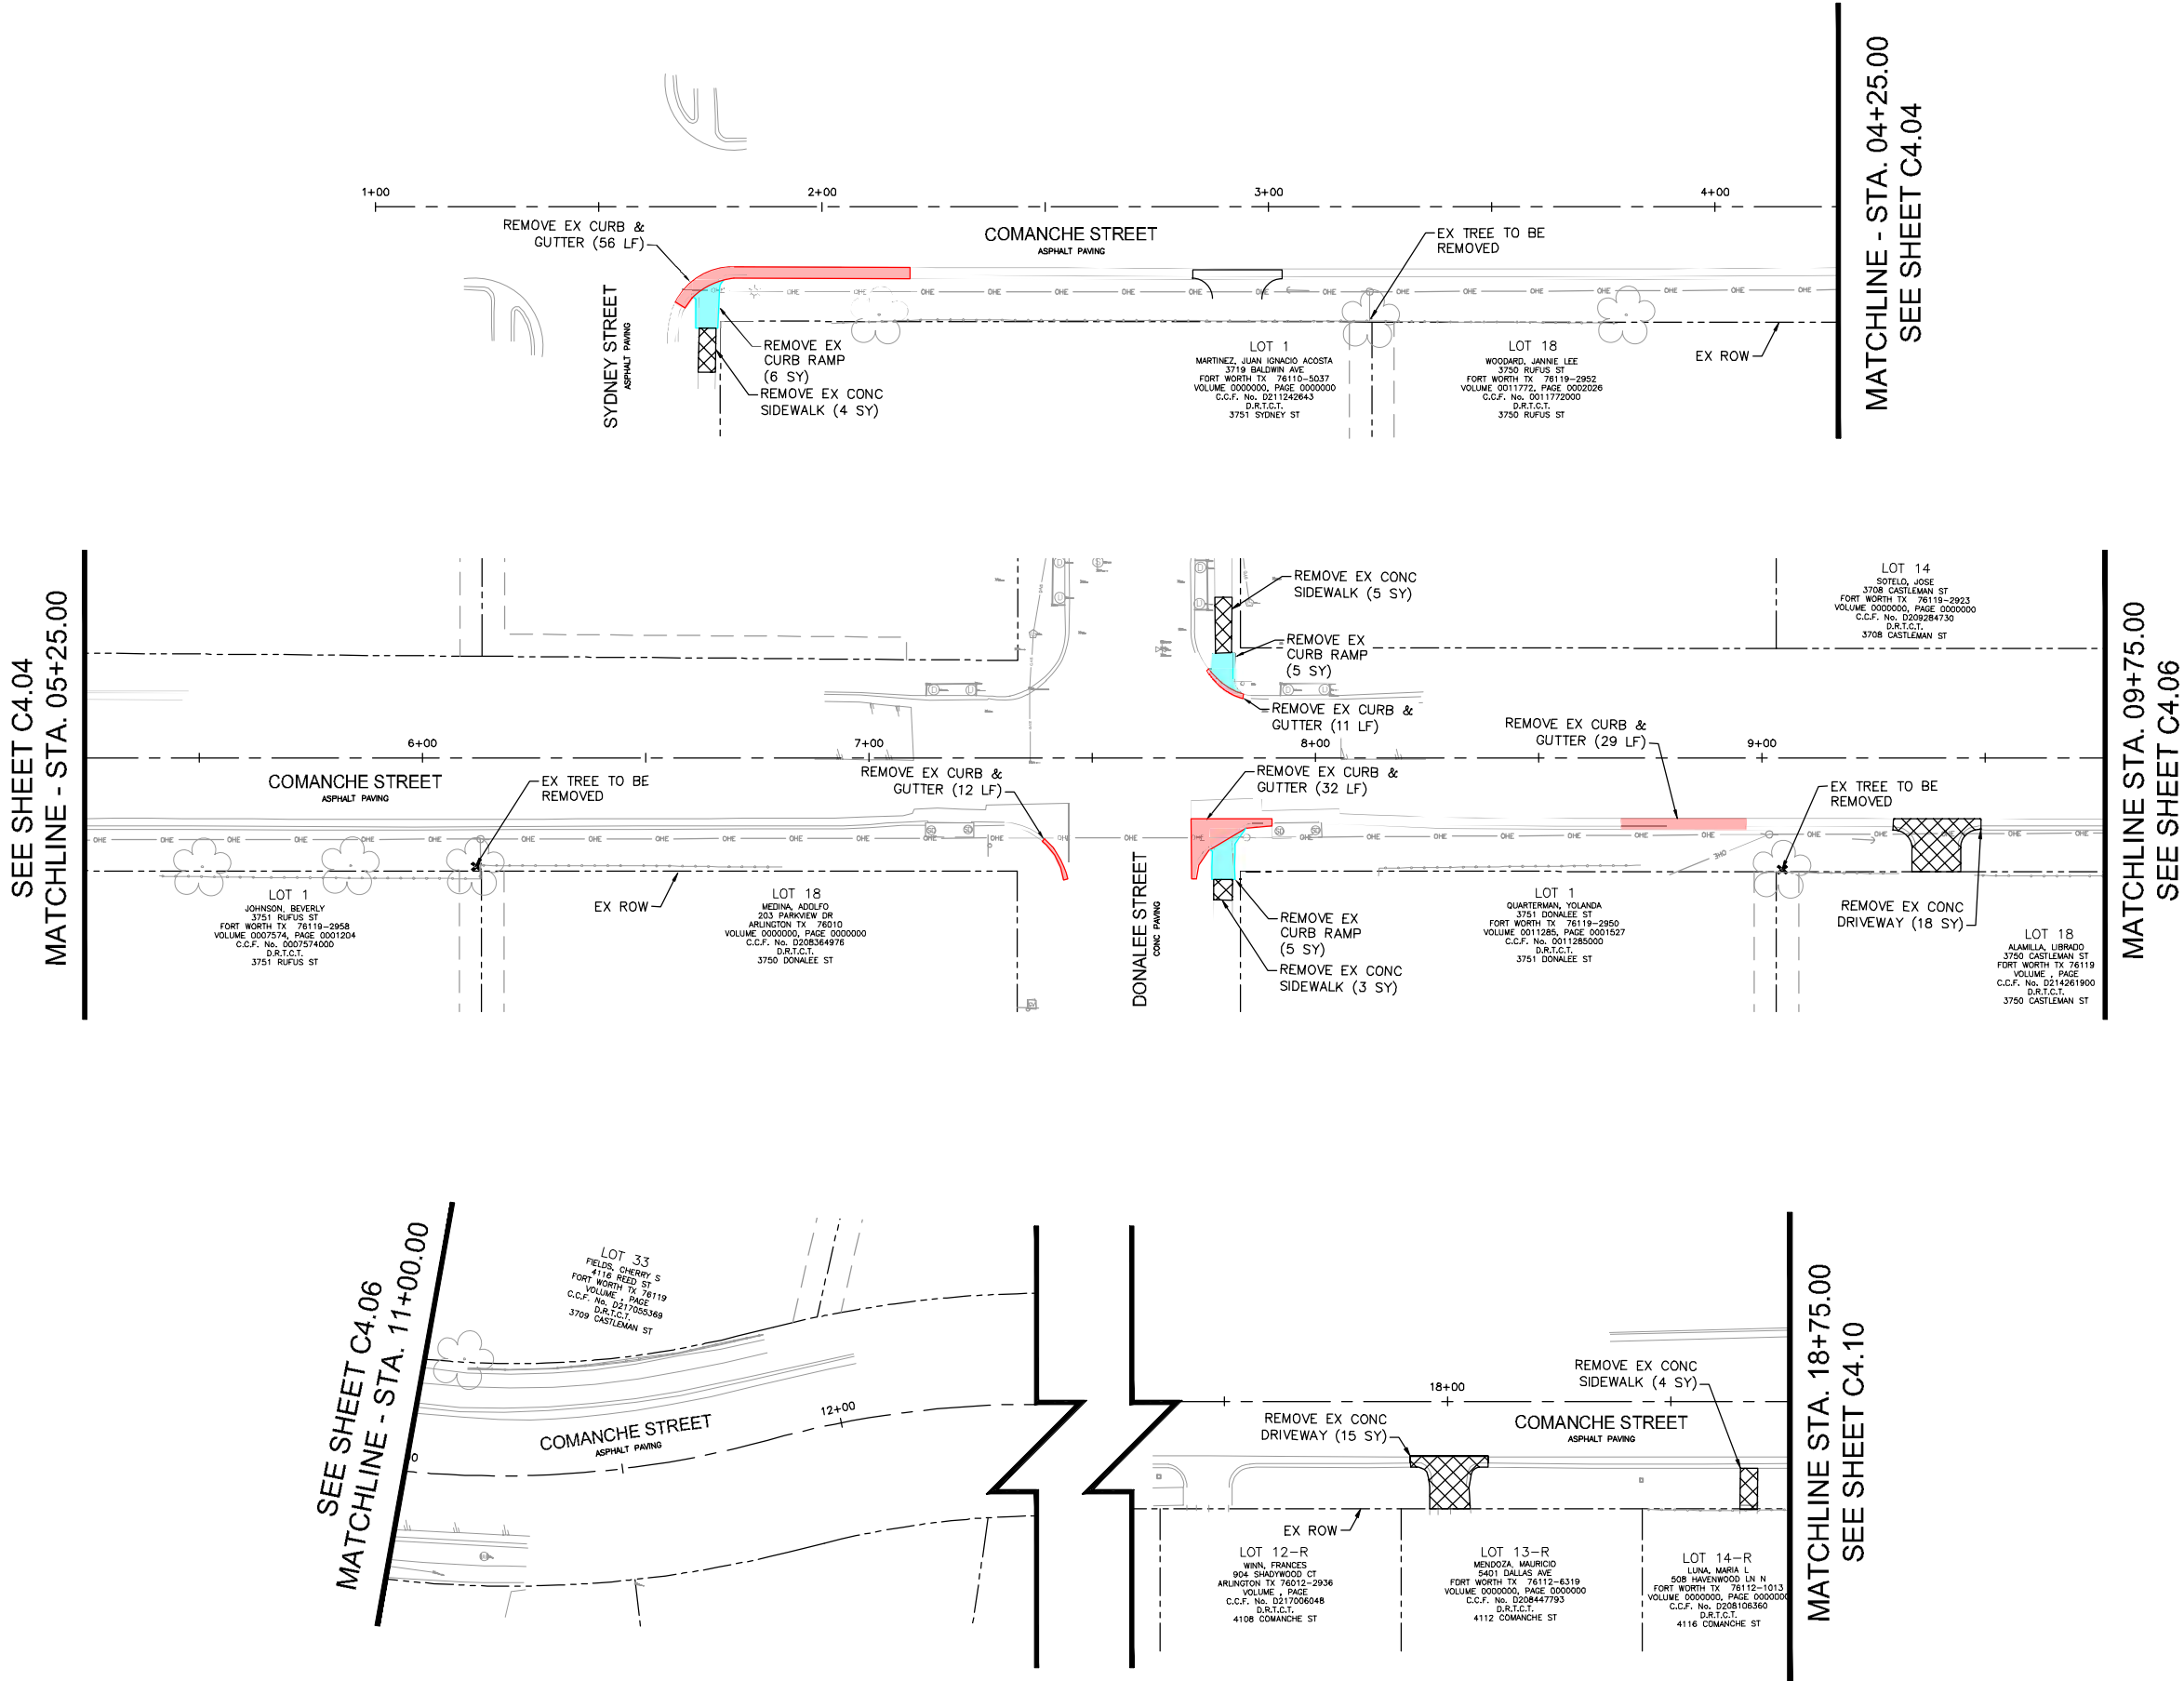

LEGEND

- EX ROW
- - - EX APPROX ROW
- - - EX UTILITY EASEMENT
- TROE LIMITS
- [Cross-hatched box] EX CONCRETE TO BE REMOVED
- [Red box] EX CURB AND GUTTER TO BE REMOVED
- [Cyan box] EX CURB RAMP TO BE REMOVED
- [Green box] EX ASPHALT TO BE REMOVED

NOTE:
 1. SEE SHEET C0.03E FOR PROJECT SPECIFIC NOTES.
 THE CONTRACTOR SHALL CONTACT THE FOLLOWING AT LEAST 48 HOURS PRIOR TO CONSTRUCTION:
 AT&T 1-800-331-0500
 FORT WORTH T&PW (817)-392-8100
 ATMOS ENERGY (817)-207-2821
 ONCOR ELECTRIC (888)-313-6862
 TXU ENERGY (972)-791-2888
 SPECTRUM (866)-874-2389
 ALL OTHER FACILITIES 1-800-DIG-TESS



Kimley-Horn


© 2020 KIMLEY-HORN AND ASSOCIATES, INC.
 TBPE REGISTERED ENGINEERING FIRM F-928
 801 CHERRY STREET, SUITE 1300
 FORT WORTH, TEXAS 76102
 P: 817-335-6511 F: 817-335-5070
 WWW.KIMLEY-HORN.COM




FY 2018 SAFE ROUTE TO SCHOOL (SRTS)
 IMPROVEMENTS
 C.C. MOSS ELEMENTARY SCHOOL
 COMANCHE STREET - BEGIN TO 18+75
 EXISTING CONDITIONS
 AND REMOVALS

FED.RD.	PROJECT NO.	HIGHWAY NO.	
STATE	DISTRICT	COUNTY	SHEET NO.
TEXAS	FTW	TARRANT	
CONTROL	SECTION	JOB	
0902	90	084	C4.07

5/27/2021 9:14 PM
K: VFW_TPTD\061018211-CFW-2018-SRTS\CAD\ SHEETS\C.C. MOSS\REMOVAL 4.DWG
5/27/2021 9:02 PM
MURRAY, JACOB
PLOT DATE:
PLOT DATE:
LOCATION:
LAST SAVED:

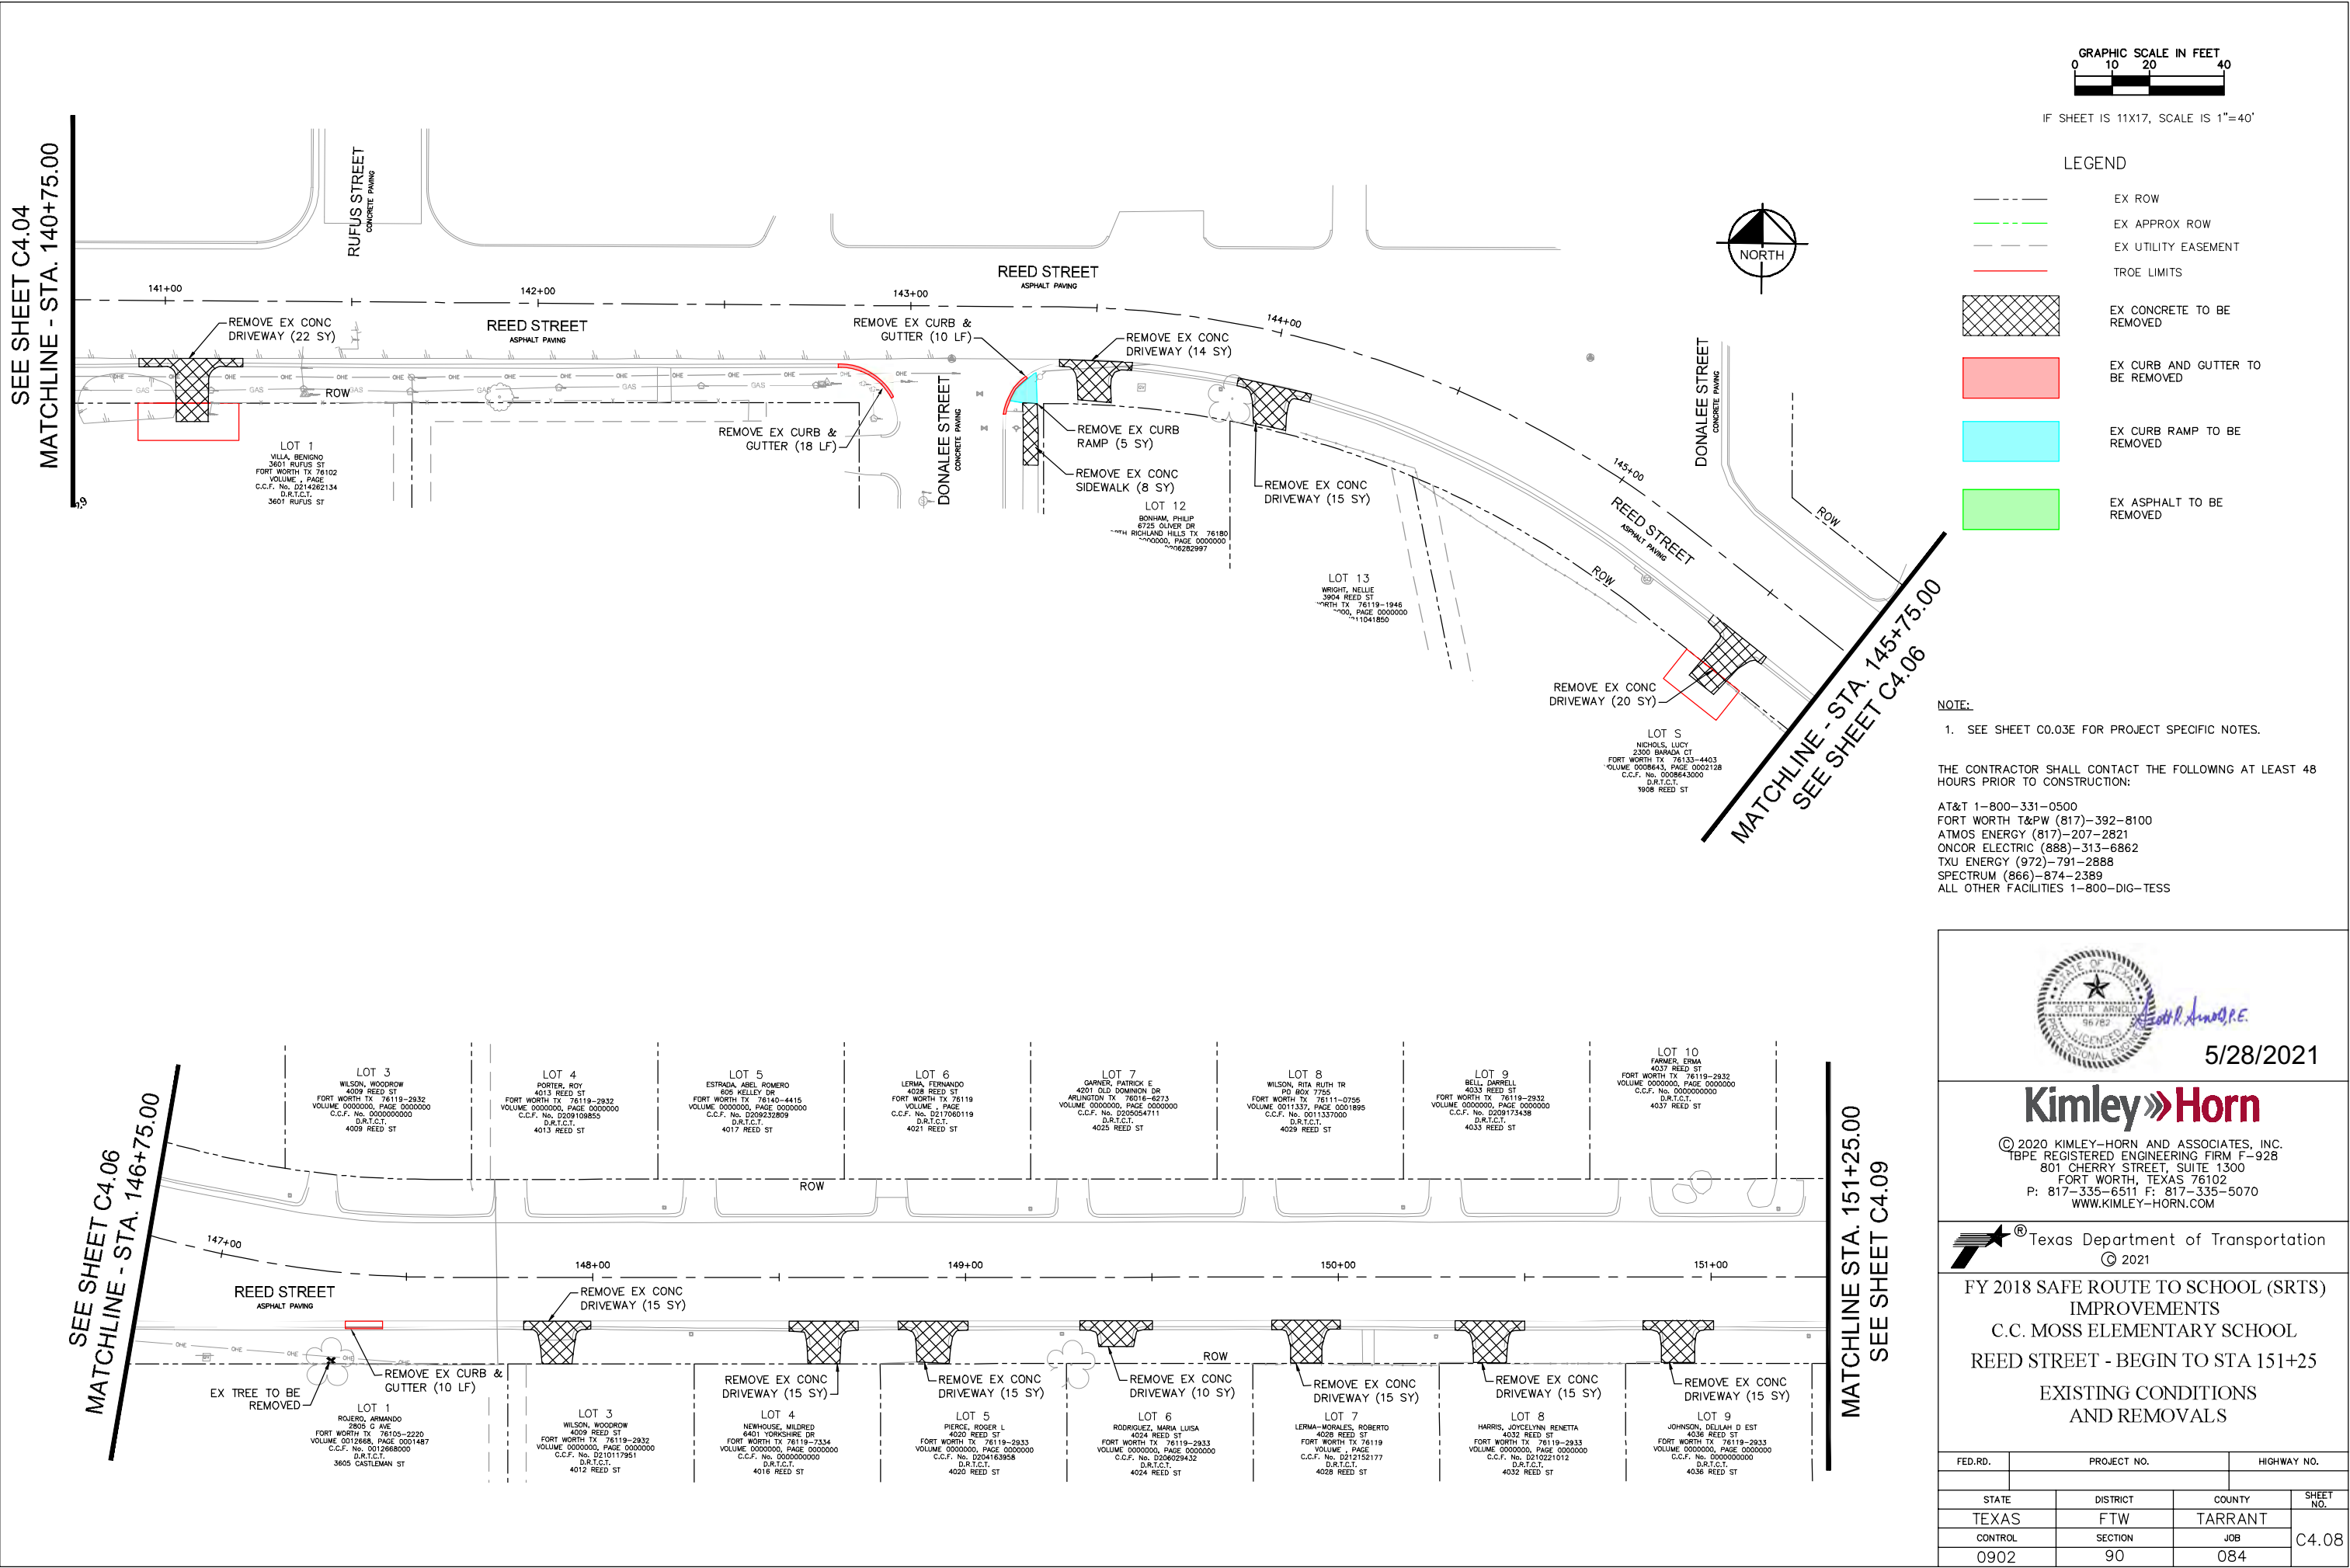

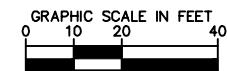

LEGEND

- | | |
|---|----------------------------------|
|  | EX ROW |
|  | EX APPROX ROW |
|  | EX UTILITY EASEMENT |
|  | TREE LIMITS |
|  | EX CONCRETE TO BE REMOVED |
|  | EX CURB AND GUTTER TO BE REMOVED |
|  | EX CURB RAMP TO BE REMOVED |
|  | EX ASPHALT TO BE REMOVED |

1. SEE SHEET C0.03E FOR PROJECT SPECIFIC NOTES.

AT&T 1-800-331-0500
FORT WORTH T&PW (817)-392-8100
ATMOS ENERGY (817)-207-2821
ONCOR ELECTRIC (888)-313-6862
TXU ENERGY (972)-791-2888
SPECTRUM (866)-874-2389
ALL OTHER FACILITIES 1-800-DIG-TELE



5/28/2021

Kimley»Horn

© 2020 KIMLEY-HORN AND ASSOCIATES, INC.
 TBPE REGISTERED ENGINEERING FIRM F-928
 801 CHERRY STREET, SUITE 1300
 FORT WORTH, TEXAS 76102
 P: 817-335-6511 F: 817-335-5070
 WWW.KIMLEY-HORN.COM




© Texas Department of Transportation
© 2021


FY 2018 SAFE ROUTE TO SCHOOL (SRTS)
IMPROVEMENTS
C.C. MOSS ELEMENTARY SCHOOL
REED STREET - STA 151+25 TO END
EXISTING CONDITIONS
AND REMOVALS

FED.RD.	PROJECT NO.	HIGHWAY NO.	
STATE	DISTRICT	COUNTY	SHEET NO. C4.09
TEXAS	FTW	TARRANT	
CONTROL	SECTION	JOB	
0902	90	084	

PLOTTED BY: MURRAY, JACOB
 PLOT DATE: 5/27/2021 9:14 PM
 K: F:\FW_IP\10\061018211-CFW-2018-SRTS\CADD\SHEETS\C.C MOSS\REMOVAL.4.DWG
 LOCATION: 5/27/2021 9:02 PM
 LAST SAVED:

5/27/2021 9:15 PM
K:\FTW_TPT\061018211-CFW-2018-SRTS\CAD\SHEETS\C.C. MOSS\REMOVAL3.DWG
5/27/2021 9:01 PM
MURRAY, JACOB
PLOT DATE:
PLOT DATE:
LOCATION:
LAST SAVED:

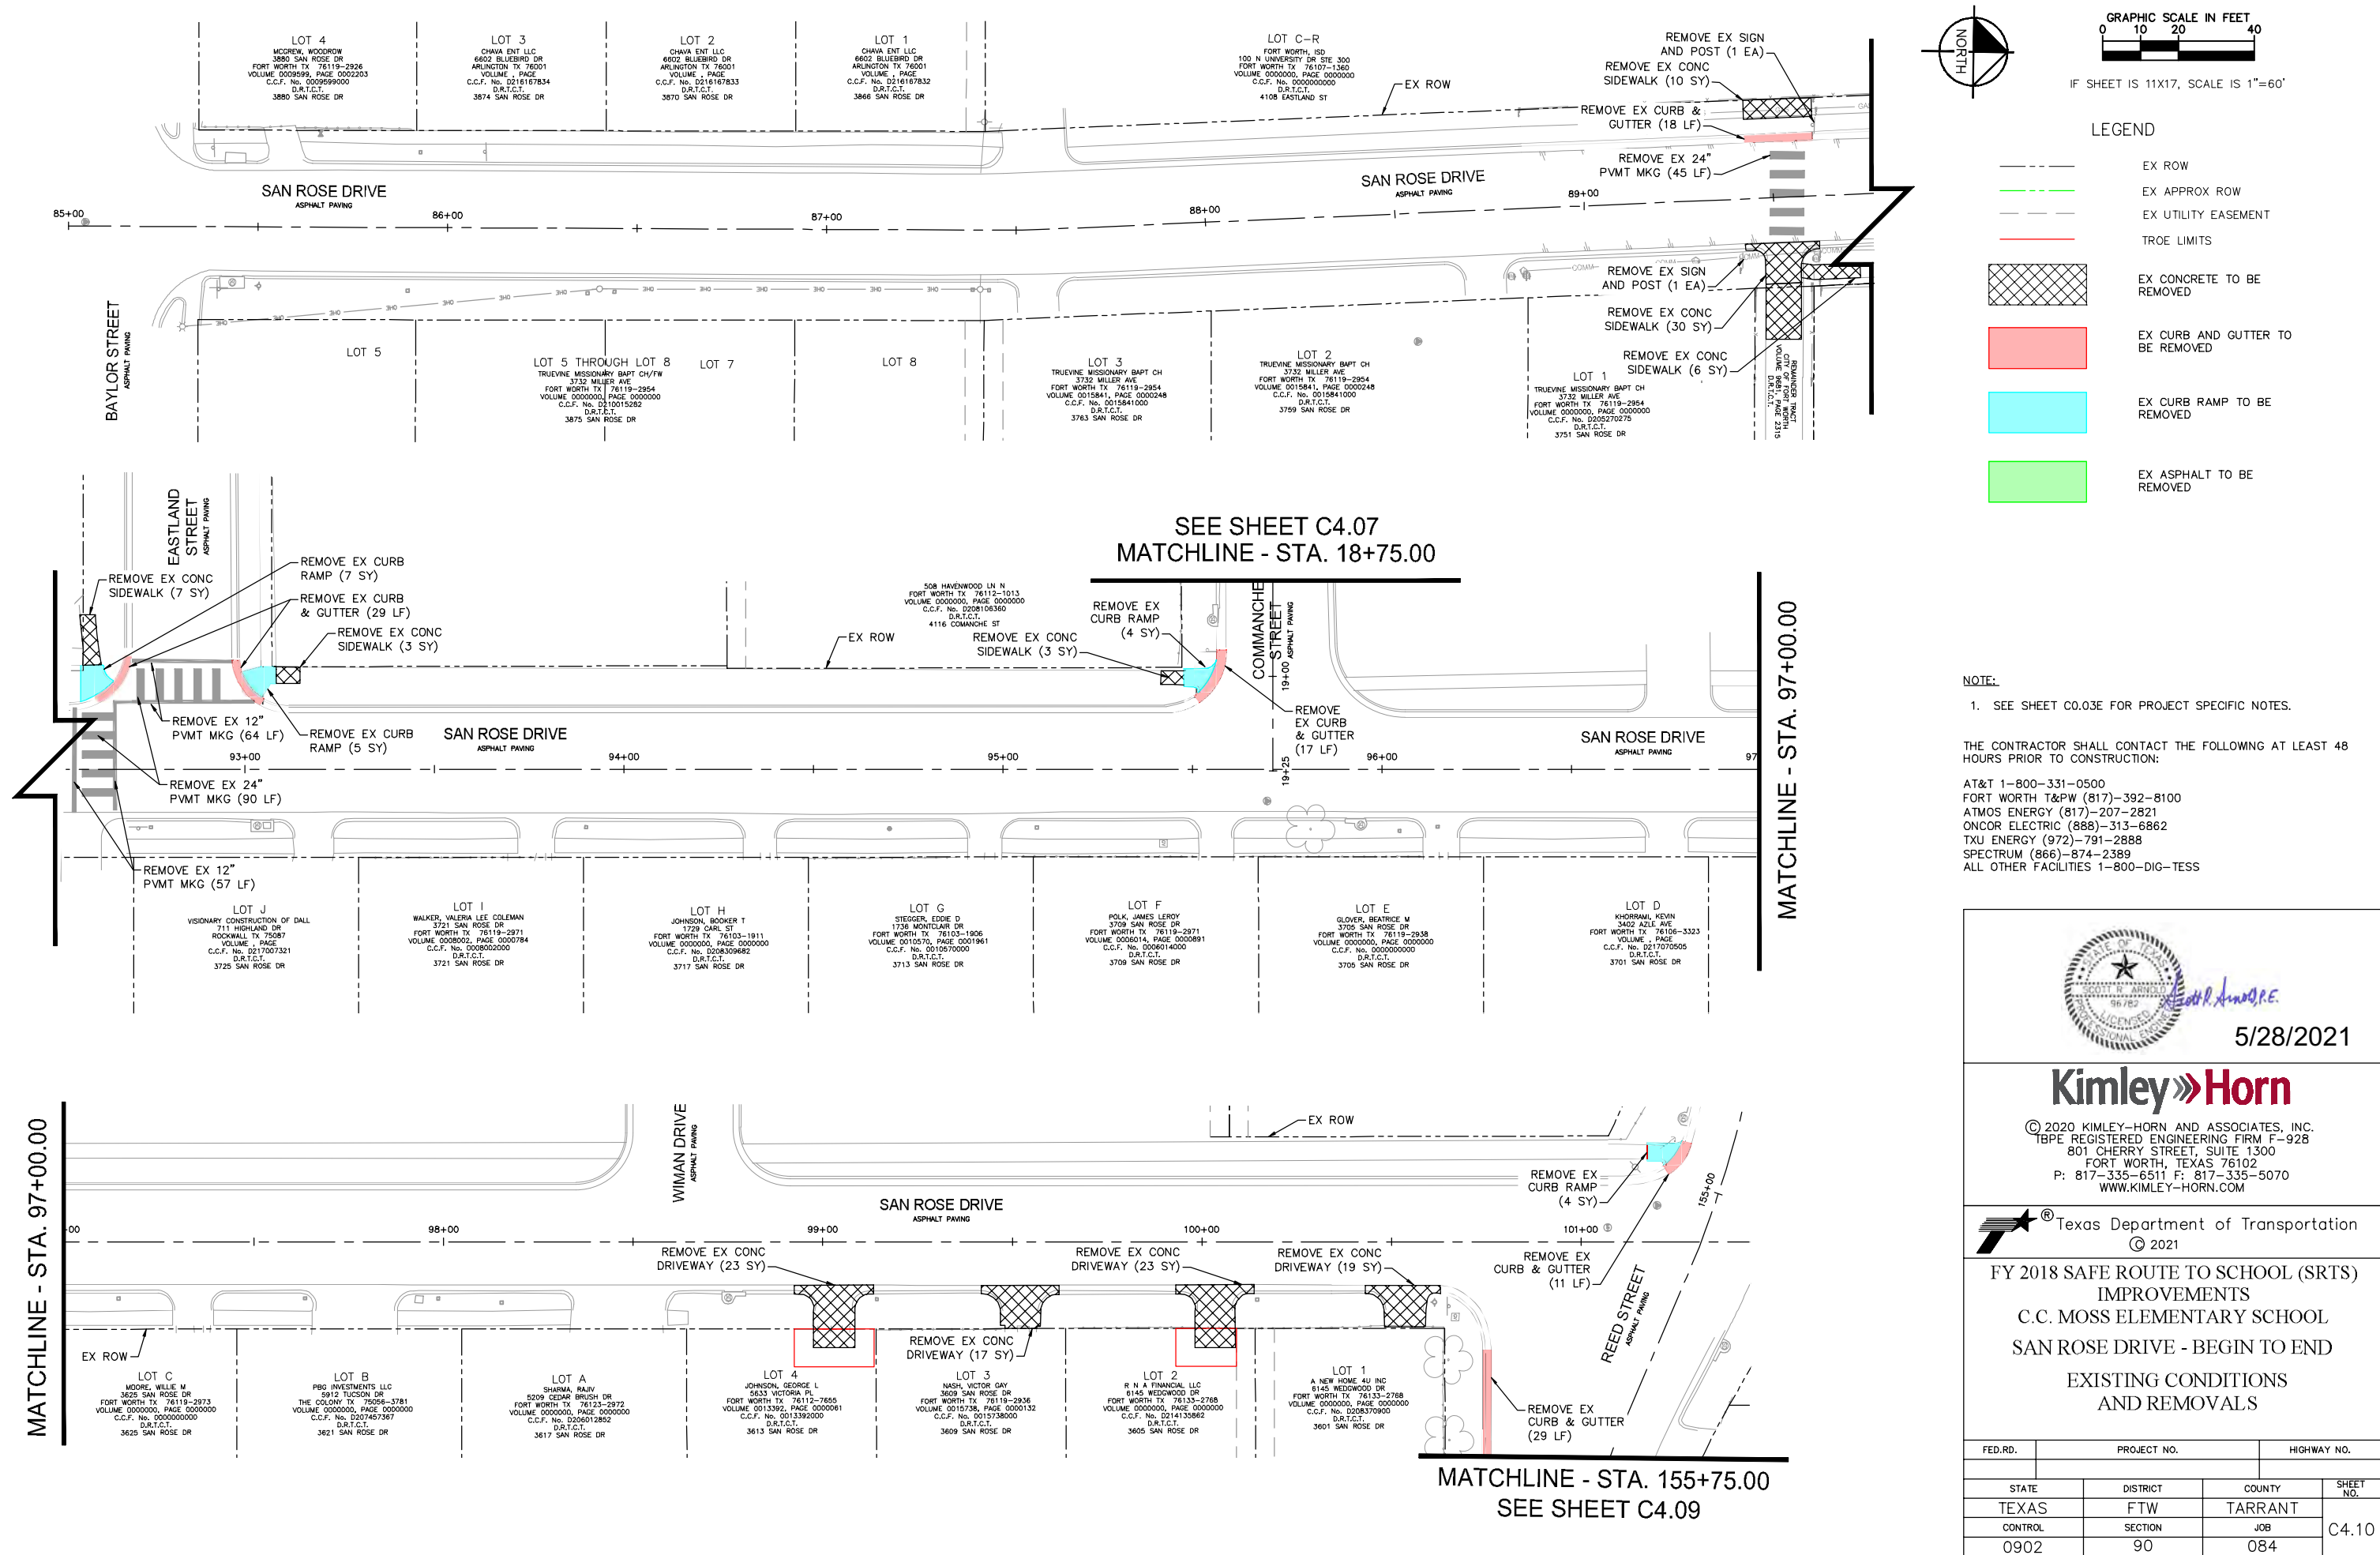

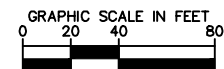

LEGEND

- 


EX CURB AND GUTTER TO
BE REMOVED

EX CURB RAMP TO BE
REMOVED

EX ASPHALT TO BE
REMOVED

1. SEE SHEET C0.03E FOR PROJECT SPECIFIC NOTES.

AT&T 1-800-331-0500
FORT WORTH T&PW (817)-392-8100
ATMOS ENERGY (817)-207-2821
ONCOR ELECTRIC (888)-313-6862
TXU ENERGY (972)-791-2888
SPECTRUM (866)-874-2389
ALL OTHER FACILITIES 1-800-DIG-TX

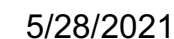

Kimley»Horn


© 2020 KIMLEY-HORN AND ASSOCIATES, INC.
 TBPE REGISTERED ENGINEERING FIRM F-928
 801 CHERRY STREET, SUITE 1300
 FORT WORTH, TEXAS 76102
 P: 817-335-6511 F: 817-335-5070
 WWW.KIMLEY-HORN.COM



® Texas Department of Transportation
© 2021

FY 2018 SAFE ROUTE TO SCHOOL (SRTS)
IMPROVEMENTS
C.C. MOSS ELEMENTARY SCHOOL
MILLER AVENUE - BEGIN TO END
EXISTING CONDITIONS
AND REMOVALS

FED.RD.	PROJECT NO.		HIGHWAY NO.	
STATE	DISTRICT	COUNTY	SHEET NO.	
TEXAS	FTW	TARRANT	C4.1	
CONTROL	SECTION	JOB		
0902	90	084		

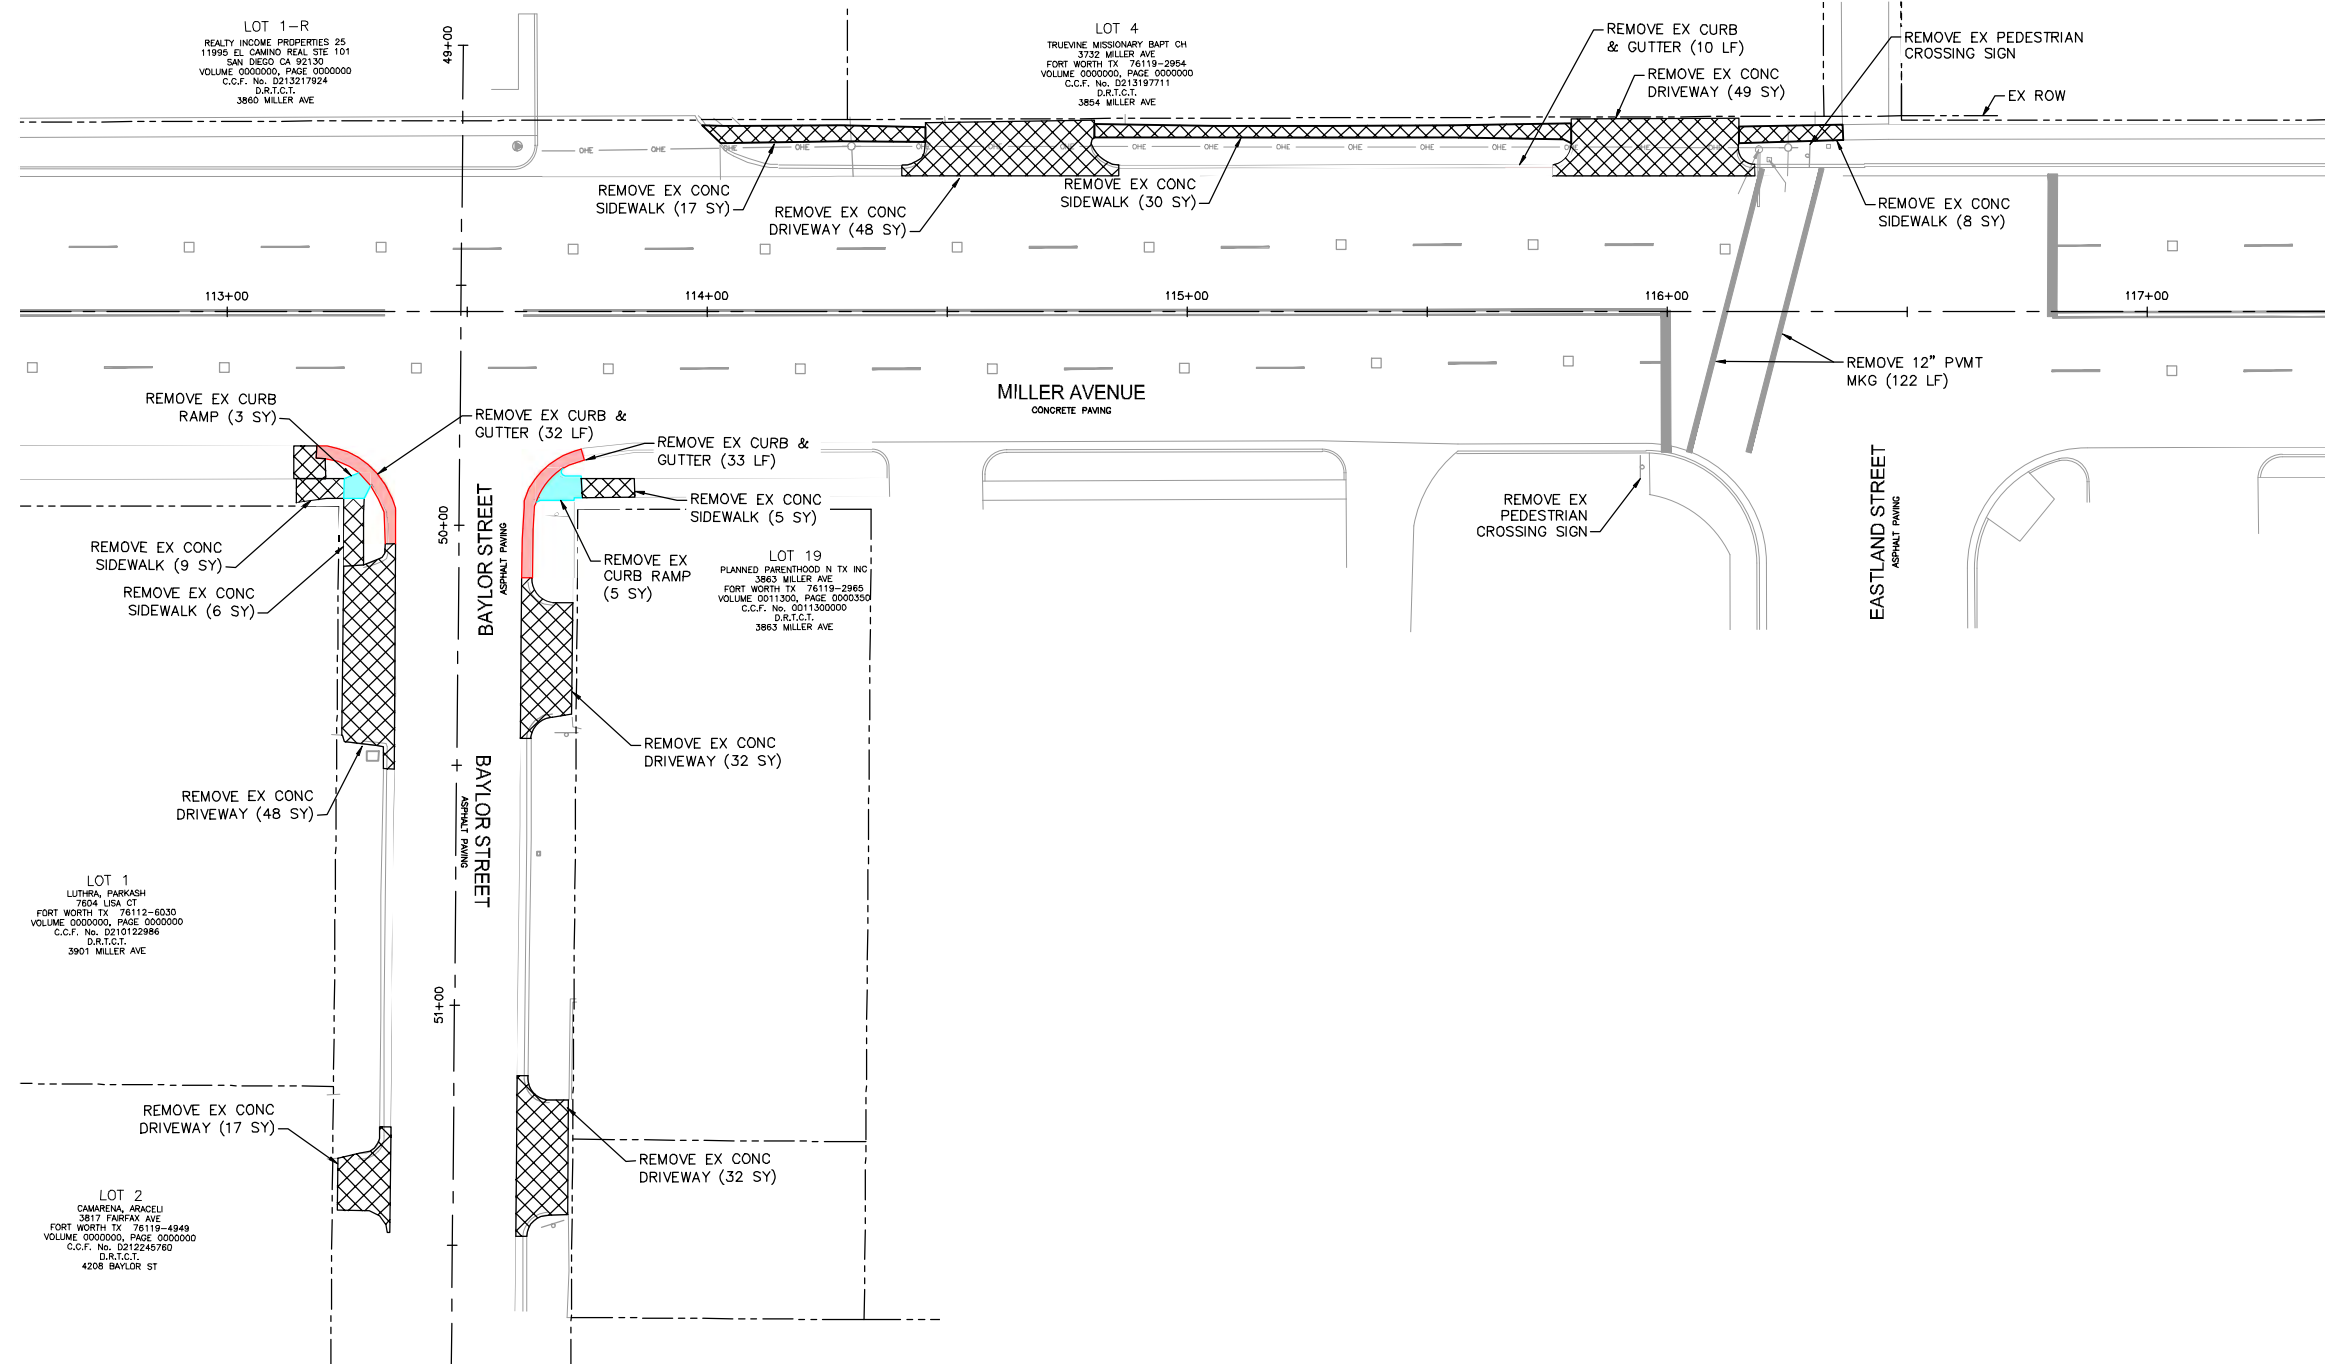

PLOTTED BY: MURRAY, JACOB
 PLOT DATE: 5/27/2021 9:15 PM
 LOCATION: K:\FTW_IP10\061018211-CFW-2018-SRTS\CADD\SHEETS\C.C MOSS\REMOVAL.3.DWG
 LAST SAVED: 5/27/2021 9:01 PM