NORTH

GRAPHIC SCALE IN FEET
0 10 20 40

IF SHEET IS 11X17, SCALE IS 1"=40'

LEGEND

- EX ROW
- EX APPROX ROW
- EX UTILITY EASEMENT
- TROE LIMITS
- BACK TO BACK MOUNTED SIGN(S) ON POST
- SIGN ON POST

SIGNS (EA)			
TYPE	DESCRIPTION	SIZE	Quantity
S1-1	SCHOOL	30" X 30"	4
SW16-7P	DIAGONAL ARROW	24" X 12"	2
SW16-9P	AHEAD	24" X 12"	2

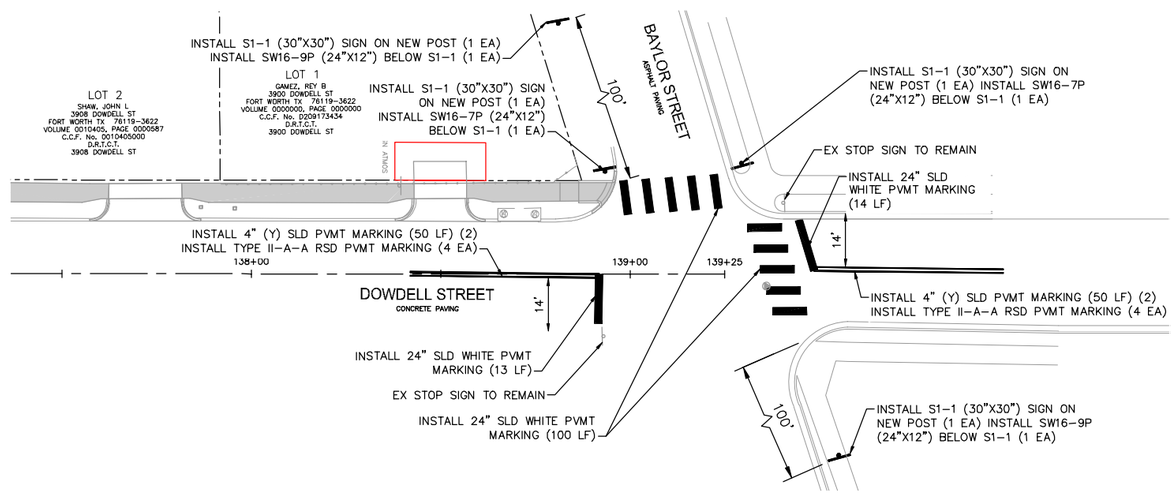

NOTE:

1. SEE SHEET C0.03E FOR PROJECT SPECIFIC NOTES.

THE CONTRACTOR SHALL CONTACT THE FOLLOWING AT LEAST 48 HOURS PRIOR TO CONSTRUCTION:

AT&T 1-800-331-0500
FORT WORTH T&PW (817)-392-8100
ATMOS ENERGY (817)-207-2821
ONCOR ELECTRIC (888)-313-6862
TXU ENERGY (972)-791-2888
SPECTRUM (866)-874-2389
ALL OTHER FACILITIES 1-800-DIG-TESS

STATE OF TEXAS
SCOTT R. ANDERSON
96782
LICENSED
PROFESSIONAL ENGINEER

Scott R. Anderson, P.E.

5/28/2021

Kimley»Horn

© 2021 KIMLEY-HORN AND ASSOCIATES, INC.
TBPE REGISTERED ENGINEERING FIRM F-928
801 CHERRY STREET, SUITE 1300
FORT WORTH, TEXAS 76102
P: 817-335-6511 F: 817-335-5070
WWW.KIMLEY-HORN.COM

Texas Department of Transportation
© 2021

FY 2018 SAFE ROUTE TO SCHOOL (SRTS) IMPROVEMENTS
C.C. MOSS ELEMENTARY SCHOOL
DOWDELL STREET - BEGIN TO END

SIGNING AND STRIPING LAYOUT

FED.RD.	PROJECT NO.	HIGHWAY NO.

STATE	DISTRICT	COUNTY	SHEET NO.
TEXAS	FTW	TARRANT	C6.01
CONTROL	SECTION	JOB	
0902	90	084	

PLOTTED BY: MURRAY, JACOB
PLOT DATE: 5/27/2021 9:19 PM
LOCATION: K:\FTW_TPTO\061018211-CFW-2018-SRTS\CADD\SHEETS\C.C MOSS\MARKING4.DWG
LAST SAVED: 5/27/2021 8:48 PM

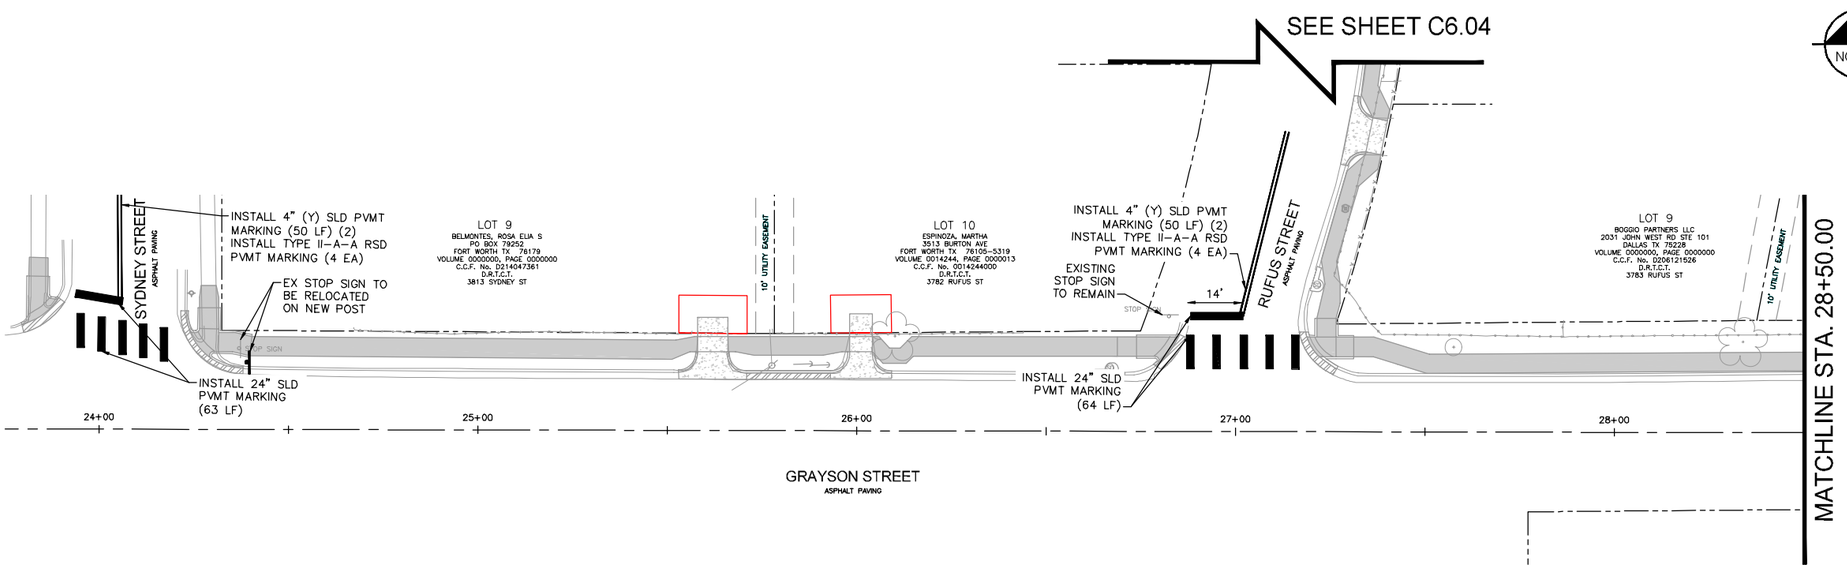

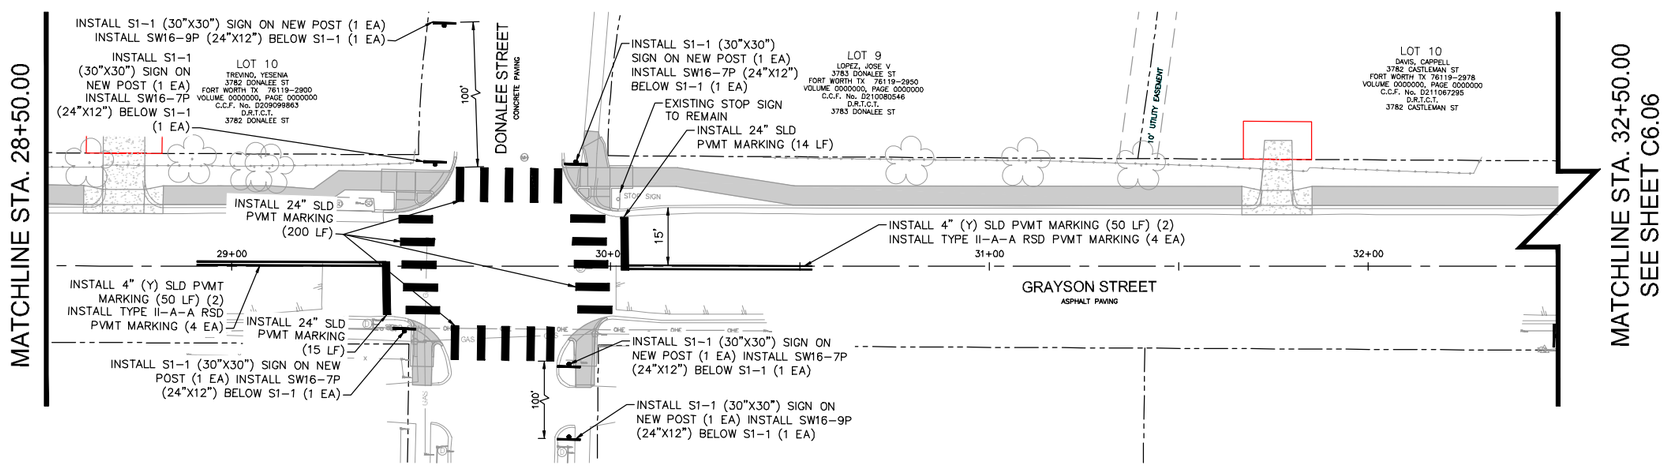

NORTH

GRAPHIC SCALE IN FEET
0 10 20 40
IF SHEET IS 11X17, SCALE IS 1"=40'

LEGEND

- EX ROW
- EX APPROX ROW
- EX UTILITY EASEMENT
- TROE LIMITS
- BACK TO BACK MOUNTED SIGN(S) ON POST
- SIGN ON POST

SIGNS (EA)			
TYPE	DESCRIPTION	SIZE	Quantity
S1-1	SCHOOL	30" X 30"	6
SW16-7P	DIAGONAL ARROW	24" X 12"	4
SW16-9P	AHEAD	24" X 12"	2

NOTE:

1. SEE SHEET C0.03E FOR PROJECT SPECIFIC NOTES.

THE CONTRACTOR SHALL CONTACT THE FOLLOWING AT LEAST 48 HOURS PRIOR TO CONSTRUCTION:

AT&T 1-800-331-0500
FORT WORTH T&PW (817)-392-8100
ATMOS ENERGY (817)-207-2821
ONCOR ELECTRIC (888)-313-6862
TXU ENERGY (972)-791-2888
SPECTRUM (866)-874-2389
ALL OTHER FACILITIES 1-800-DIG-TESS

STATE OF TEXAS
JOHN R. ARNOLD
96757
LICENSED
PROFESSIONAL ENGINEER
John R. Arnold, P.E.
5/28/2021

Kimley»Horn

© 2021 KIMLEY-HORN AND ASSOCIATES, INC.
TBPE REGISTERED ENGINEERING FIRM F-928
801 CHERRY STREET, SUITE 1300
FORT WORTH, TEXAS 76102
P: 817-335-6511 F: 817-335-5070
WWW.KIMLEY-HORN.COM

Texas Department of Transportation
© 2021

FY 2018 SAFE ROUTE TO SCHOOL (SRTS) IMPROVEMENTS
C.C. MOSS ELEMENTARY SCHOOL
GRAYSON STREET - BEGIN TO STA 32+50

SIGNING AND STRIPING LAYOUT

FED.RD.	PROJECT NO.	HIGHWAY NO.

STATE	DISTRICT	COUNTY	SHEET NO.
TEXAS	FTW	TARRANT	C6.02
CONTROL	SECTION	JOB	
0902	90	084	

PLOTTED BY: MURRAY, JACOB
PLOT DATE: 5/27/2021 9:20 PM
LOCATION: K:\FTW_TPTO\061018211-CFW-2018-SRTS\CADD\SHEETS\C.C MOSS\MARKING1.DWG
LAST SAVED: 5/27/2021 8:48 PM

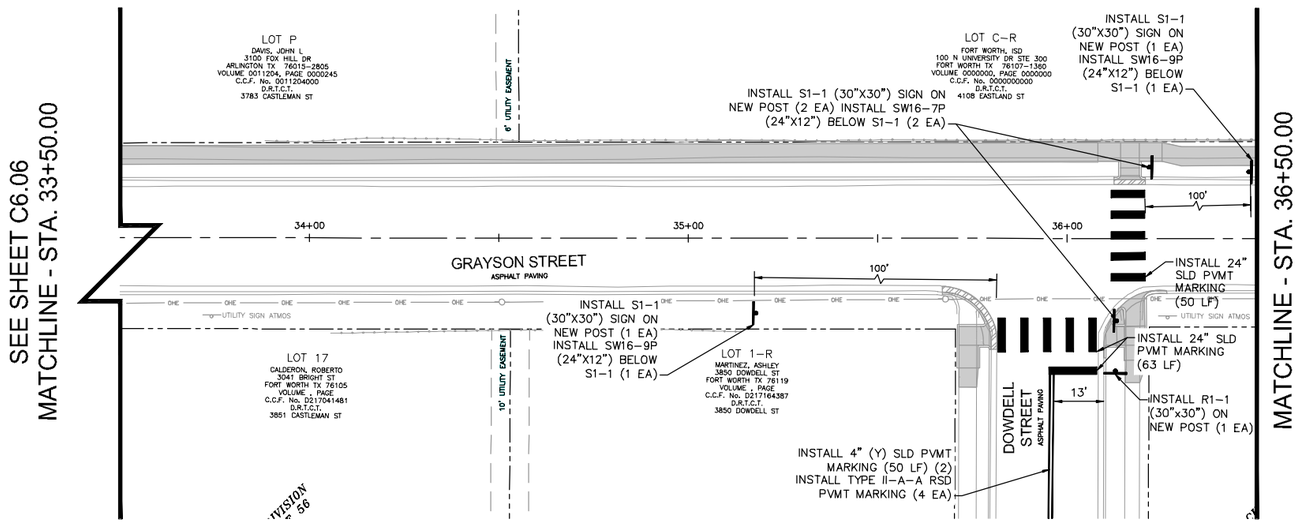

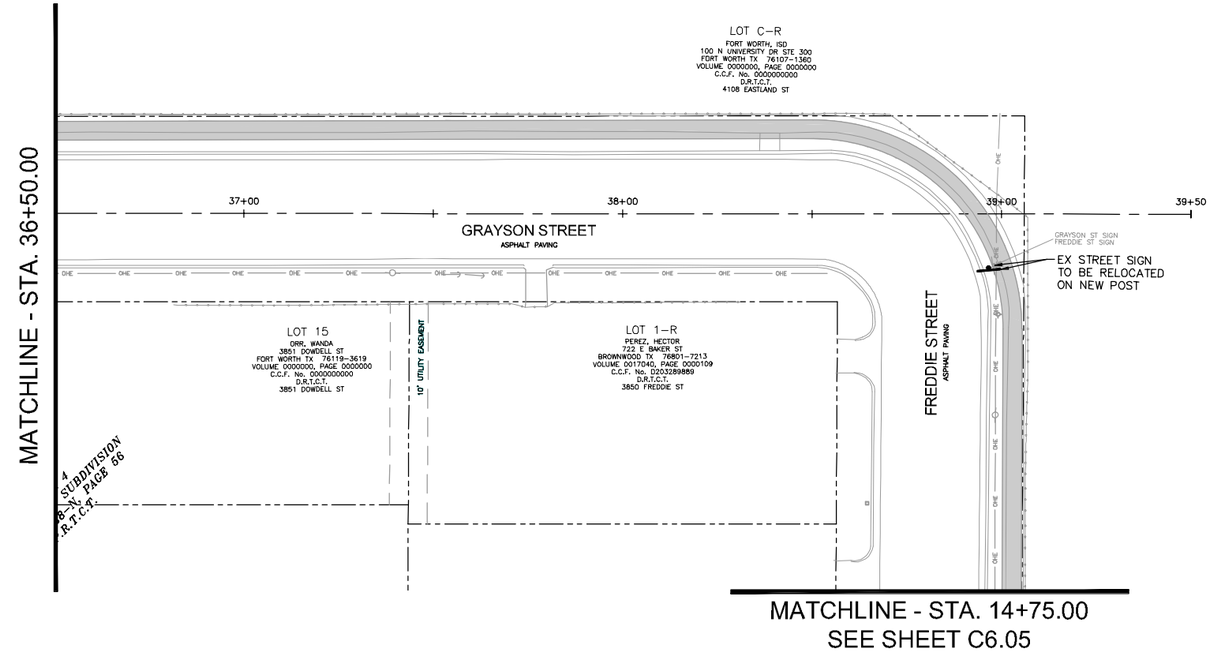

NORTH

GRAPHIC SCALE IN FEET
0 10 20 40

IF SHEET IS 11X17, SCALE IS 1"=40'

LEGEND

- EX ROW
- EX APPROX ROW
- EX UTILITY EASEMENT
- TROE LIMITS
- BACK TO BACK MOUNTED SIGN(S) ON POST
- SIGN ON POST

SIGNS (EA)			
TYPE	DESCRIPTION	SIZE	Quantity
R1-1	STOP SIGN	30" X 30"	2
S1-1	SCHOOL	30" X 30"	4
SW16-7P	DIAGONAL ARROW	24" X 12"	2
SW16-9P	AHEAD	24" X 12"	2

NOTE:

1. SEE SHEET C0.03E FOR PROJECT SPECIFIC NOTES.

THE CONTRACTOR SHALL CONTACT THE FOLLOWING AT LEAST 48 HOURS PRIOR TO CONSTRUCTION:

AT&T 1-800-331-0500
FORT WORTH T&PW (817)-392-8100
ATMOS ENERGY (817)-207-2821
ONCOR ELECTRIC (888)-313-6862
TXU ENERGY (972)-791-2888
SPECTRUM (866)-874-2389
ALL OTHER FACILITIES 1-800-DIG-TESS

STATE OF TEXAS
JOHN R. ARNOLD
96182
LICENSED
PROFESSIONAL ENGINEER
John R. Arnold, P.E.
5/28/2021

Kimley»Horn

© 2021 KIMLEY-HORN AND ASSOCIATES, INC.
TBPE REGISTERED ENGINEERING FIRM F-928
801 CHERRY STREET, SUITE 1300
FORT WORTH, TEXAS 76102
P: 817-335-6511 F: 817-335-5070
WWW.KIMLEY-HORN.COM

Texas Department of Transportation
© 2021

FY 2018 SAFE ROUTE TO SCHOOL (SRTS) IMPROVEMENTS
C.C. MOSS ELEMENTARY SCHOOL
GRAYSON STREET - STA 33+50 TO END

SIGNING AND STRIPING LAYOUT

FED.RD.	PROJECT NO.	HIGHWAY NO.

STATE	DISTRICT	COUNTY	SHEET NO.
TEXAS	FTW	TARRANT	C6.03
CONTROL	SECTION	JOB	
0902	90	084	

PLOTTED BY: MURRAY, JACOB
PLOT DATE: 5/27/2021 9:20 PM
LOCATION: K:\FTW_TPTO\061018211-CFW-2018-SRTS\CADD\SHEETS\C.C MOSS\MARKING1.DWG
LAST SAVED: 5/27/2021 8:48 PM

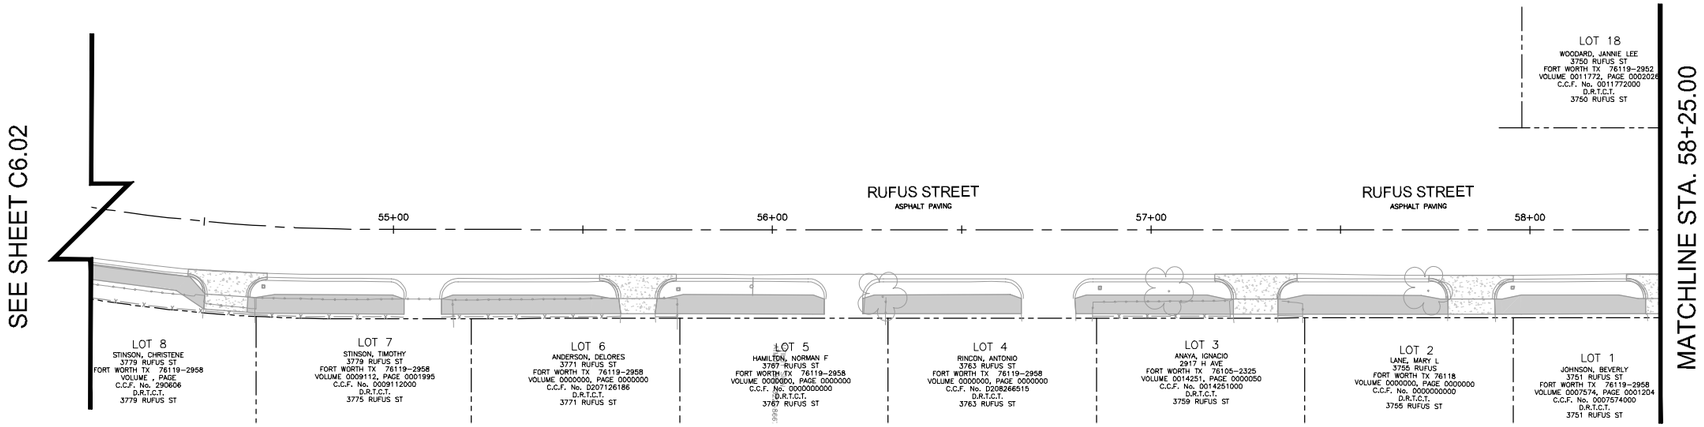

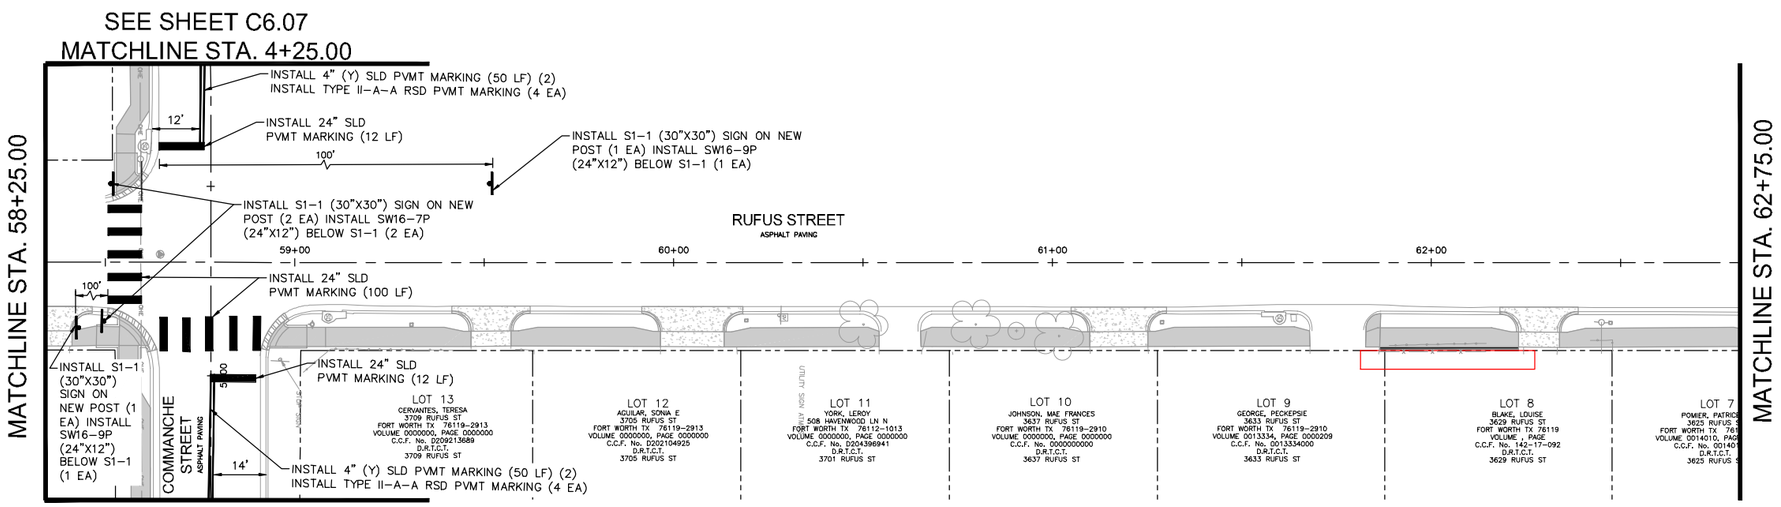

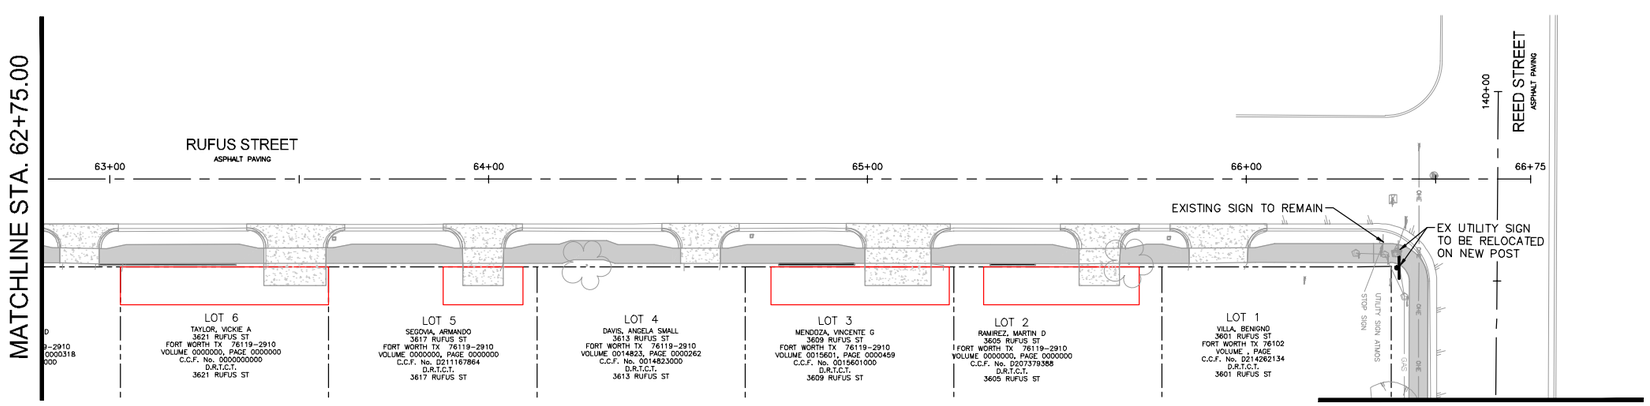

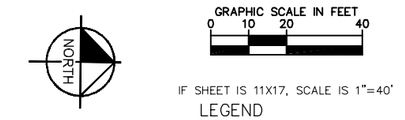

LEGEND

- EX ROW
- EX APPROX ROW
- EX UTILITY EASEMENT
- TROE LIMITS
- BACK TO BACK MOUNTED SIGN(S) ON POST
- SIGN ON POST

SIGNS (EA)			
TYPE	DESCRIPTION	SIZE	Quantity
S1-1	SCHOOL	30" X 30"	6
SW15-7P	DIAGONAL ARROW	24" X 12"	2
SW16-9P	AHEAD	24" X 12"	2

NOTE:

1. SEE SHEET C0.03E FOR PROJECT SPECIFIC NOTES.

THE CONTRACTOR SHALL CONTACT THE FOLLOWING AT LEAST 48 HOURS PRIOR TO CONSTRUCTION:

AT&T 1-800-331-0500
FORT WORTH T&PW (817)-392-8100
ATMOS ENERGY (817)-207-2821
ONCOR ELECTRIC (888)-313-6862
TXU ENERGY (972)-791-2888
SPECTRUM (866)-874-2389
ALL OTHER FACILITIES 1-800-DIG-TESS

STATE OF TEXAS
JOHN R. ANDERSON
96162
LICENSED
PROFESSIONAL ENGINEER
John R. Anderson, P.E.
5/28/2021

Kimley»Horn

© 2021 KIMLEY-HORN AND ASSOCIATES, INC.
TBPE REGISTERED ENGINEERING FIRM F-928
801 CHERRY STREET, SUITE 1300
FORT WORTH, TEXAS 76102
P: 817-335-6511 F: 817-335-5070
WWW.KIMLEY-HORN.COM

Texas Department of Transportation
© 2021

FY 2018 SAFE ROUTE TO SCHOOL (SRTS) IMPROVEMENTS
C.C. MOSS ELEMENTARY SCHOOL
RUFUS STREET - BEGIN TO END

SIGNING AND STRIPING LAYOUT

FED.RD.	PROJECT NO.	HIGHWAY NO.

STATE	DISTRICT	COUNTY	SHEET NO.
TEXAS	FTW	TARRANT	C6.04
CONTROL	SECTION	JOB	
0902	90	084	

PLOTTED BY: MURRAY, JACOB
PLOT DATE: 5/27/2021 9:20 PM
LOCATION: K:\FTW_TPTO\061018211-CFW-2018-SRTS\CADD\SHEETS\C.C MOSS\MARKING2.DWG
LAST SAVED: 5/27/2021 8:47 PM

GRAPHIC SCALE IN FEET
0 10 20 40

NORTH

IF SHEET IS 11X17, SCALE IS 1"=40'

LEGEND

- EX ROW
- EX APPROX ROW
- EX UTILITY EASEMENT
- TROE LIMITS
- BACK TO BACK MOUNTED SIGN(S) ON POST
- SIGN ON POST

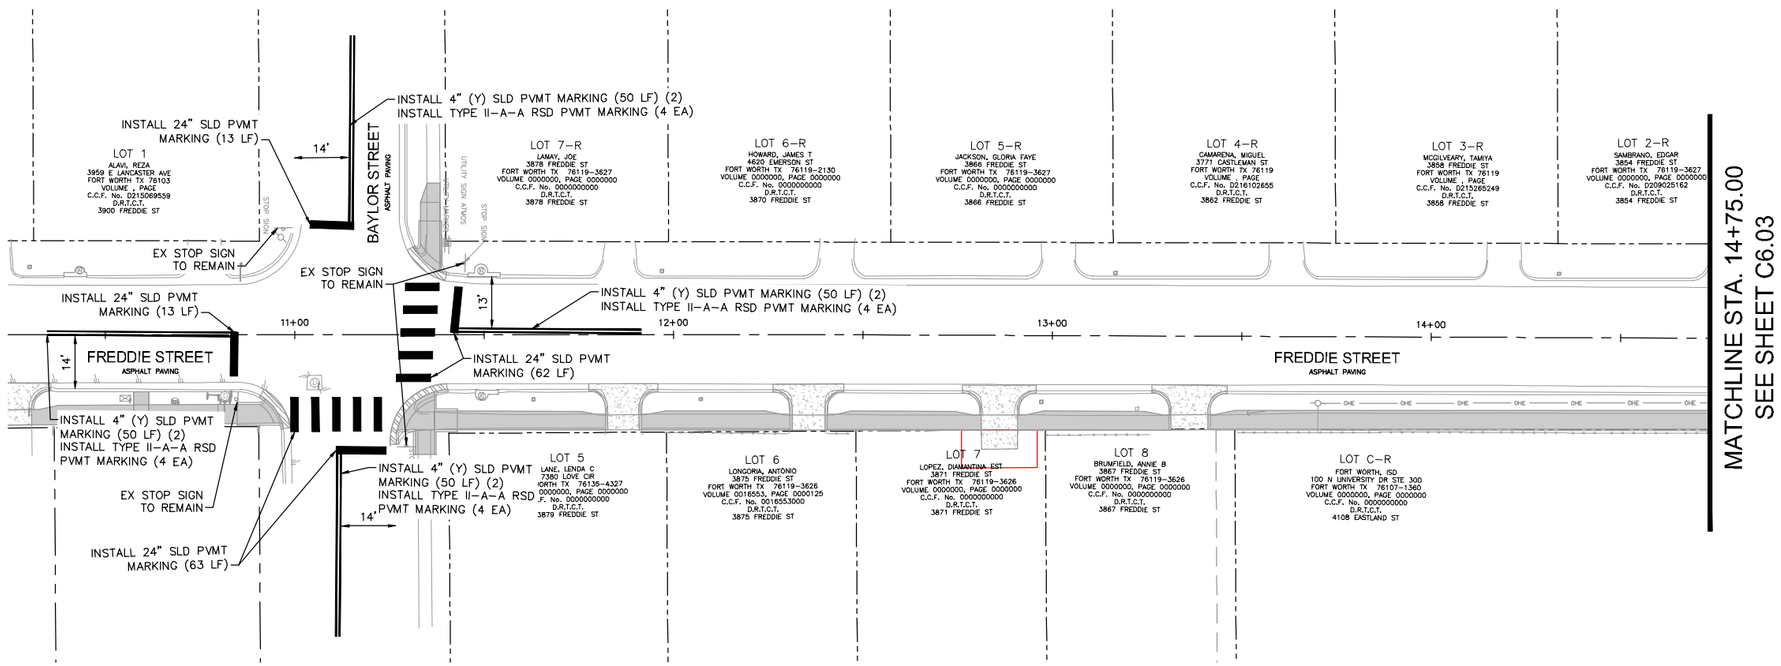

NOTE:

1. SEE SHEET C0.03E FOR PROJECT SPECIFIC NOTES.

THE CONTRACTOR SHALL CONTACT THE FOLLOWING AT LEAST 48 HOURS PRIOR TO CONSTRUCTION:

AT&T 1-800-331-0500
FORT WORTH T&PW (817)-392-8100
ATMOS ENERGY (817)-207-2821
ONCOR ELECTRIC (888)-313-6862
TXU ENERGY (972)-791-2888
SPECTRUM (866)-874-2389
ALL OTHER FACILITIES 1-800-DIG-TESS

STATE OF TEXAS
SCOTT R. ARNOLD
96182
LICENSED
PROFESSIONAL ENGINEER

Scott R. Arnold, P.E.

5/28/2021

Kimley»Horn

© 2021 KIMLEY-HORN AND ASSOCIATES, INC.
TBPE REGISTERED ENGINEERING FIRM F-928
801 CHERRY STREET, SUITE 1300
FORT WORTH, TEXAS 76102
P: 817-335-6511 F: 817-335-5070
WWW.KIMLEY-HORN.COM

Texas Department of Transportation
© 2021

FY 2018 SAFE ROUTE TO SCHOOL (SRTS) IMPROVEMENTS
C.C. MOSS ELEMENTARY SCHOOL
FREDDIE STREET - BEGIN TO STA 14+75

SIGNING AND STRIPING LAYOUT

FED.RD.	PROJECT NO.	HIGHWAY NO.

STATE	DISTRICT	COUNTY	SHEET NO.
TEXAS	FTW	TARRANT	C6.05
CONTROL	SECTION	JOB	
0902	90	084	

PLOTTED BY: MURRAY, JACOB
PLOT DATE: 5/27/2021 9:20 PM
LOCATION: K:\FTW_TPTO\061018211-CFW-2018-SRTS\CADD\SHEETS\C.C MOSS\MARKING2.DWG
LAST SAVED: 5/27/2021 8:47 PM

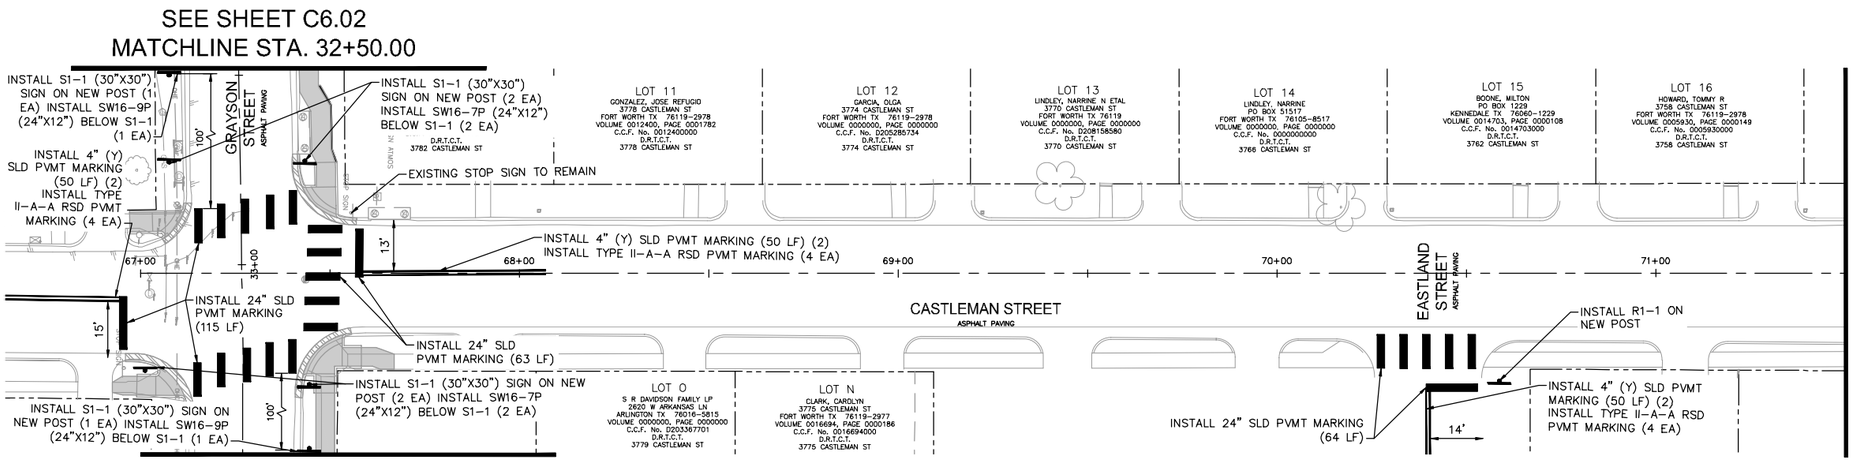

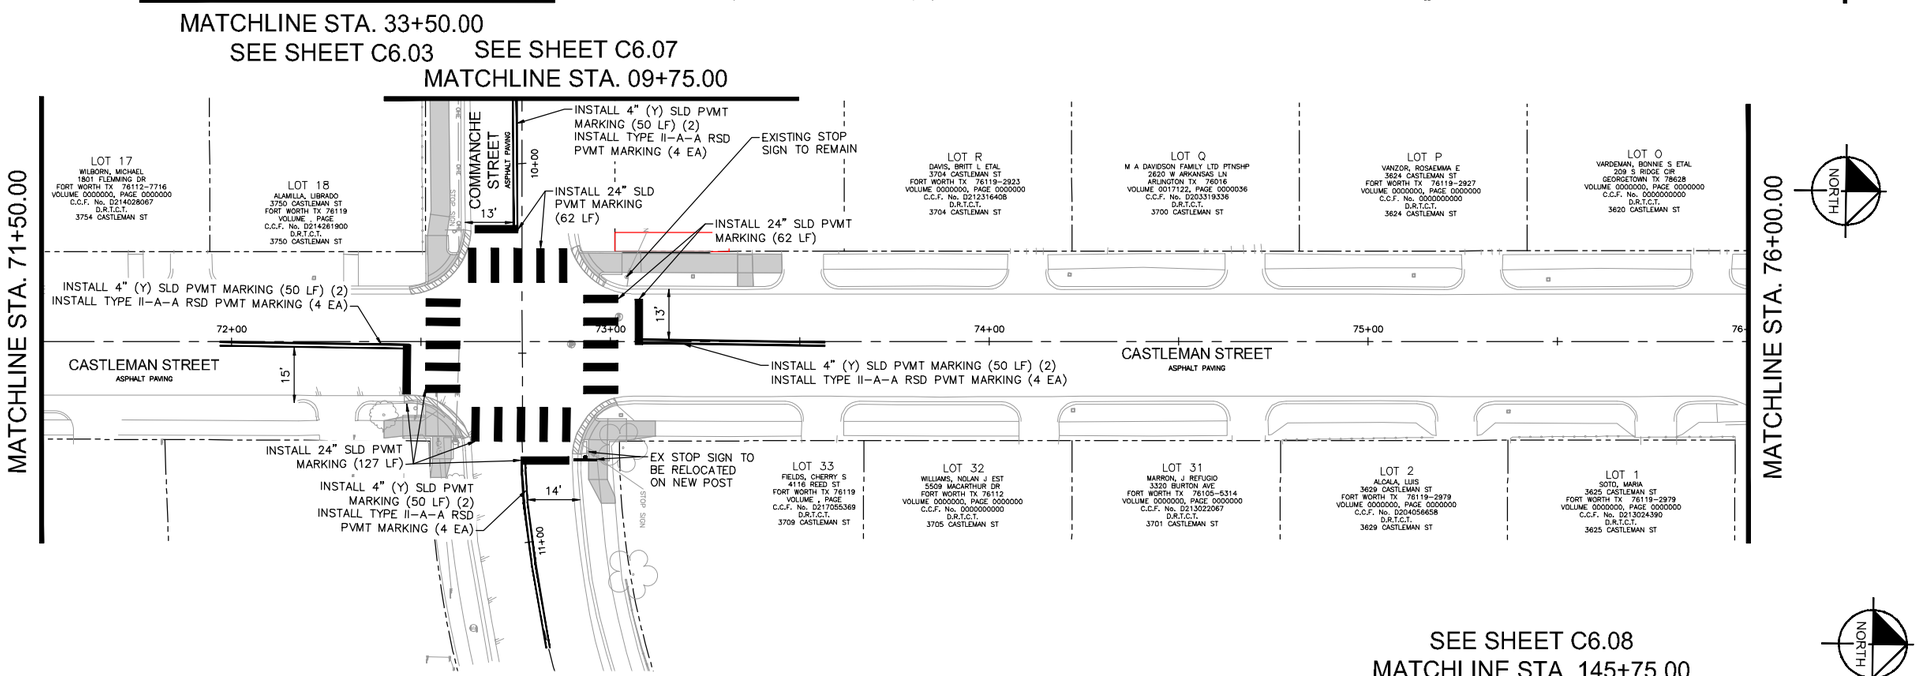

NOTE:

1. SEE SHEET C0.03E FOR PROJECT SPECIFIC NOTES.

THE CONTRACTOR SHALL CONTACT THE FOLLOWING AT LEAST 48 HOURS PRIOR TO CONSTRUCTION:

AT&T 1-800-331-0500
FORT WORTH T&PW (817)-392-8100
ATMOS ENERGY (817)-207-2821
ONCOR ELECTRIC (888)-313-6862
TXU ENERGY (972)-791-2888
SPECTRUM (866)-874-2389
ALL OTHER FACILITIES 1-800-DIG-TESS

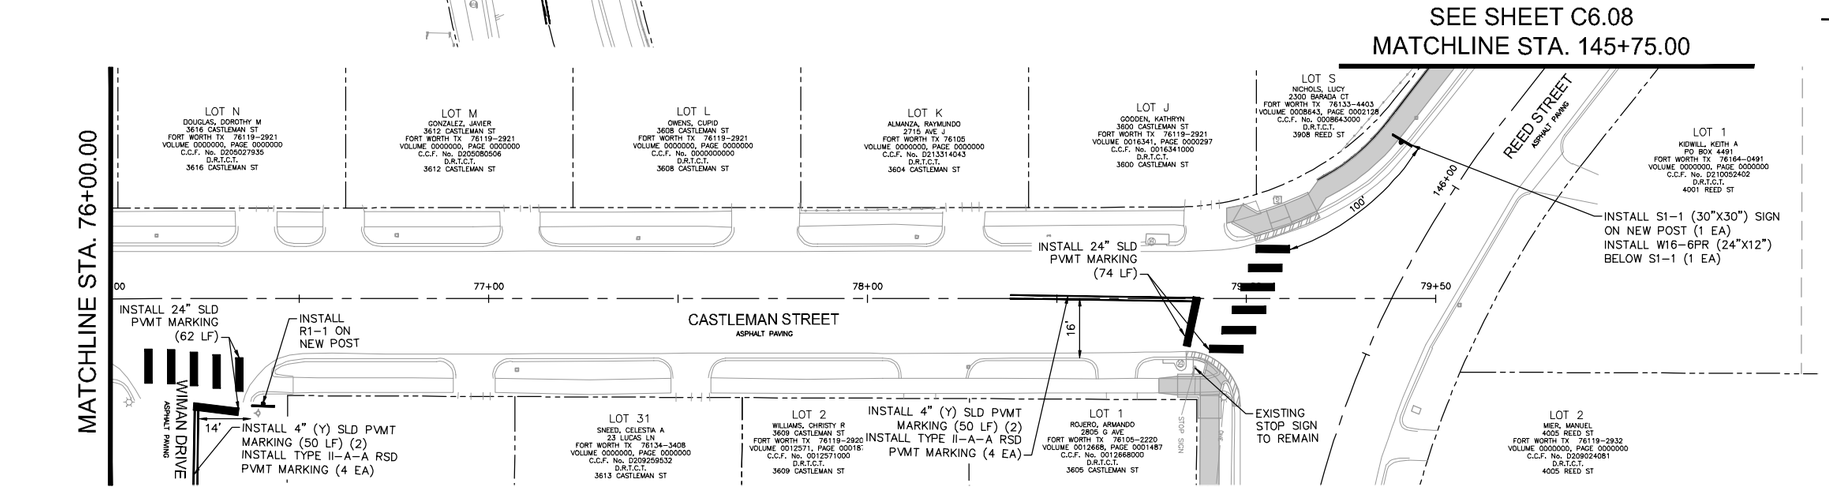

5/28/2021

Kimley»Horn

© 2021 KIMLEY-HORN AND ASSOCIATES, INC.
TBPE REGISTERED ENGINEERING FIRM F-928
801 CHERRY STREET, SUITE 1300
FORT WORTH, TEXAS 76102
P: 817-335-6511 F: 817-335-5070
WWW.KIMLEY-HORN.COM

Texas Department of Transportation
© 2021

FY 2018 SAFE ROUTE TO SCHOOL (SRTS) IMPROVEMENTS
C.C. MOSS ELEMENTARY SCHOOL
CASTLEMAN STREET - BEGIN TO END

SIGNING AND STRIPING LAYOUT

FED.RD.	PROJECT NO.	HIGHWAY NO.

STATE	DISTRICT	COUNTY	SHEET NO.
TEXAS	FTW	TARRANT	C6.06
CONTROL	SECTION	JOB	
0902	90	084	

PLOTTED BY: MURRAY, JACOB
PLOT DATE: 5/27/2021 9:21 PM
LOCATION: K:\FTW_TPTO\061018211-CFW-2018-SRTS\CADD\SHEETS\C.C MOSS\MARKING2.DWG
LAST SAVED: 5/27/2021 8:47 PM

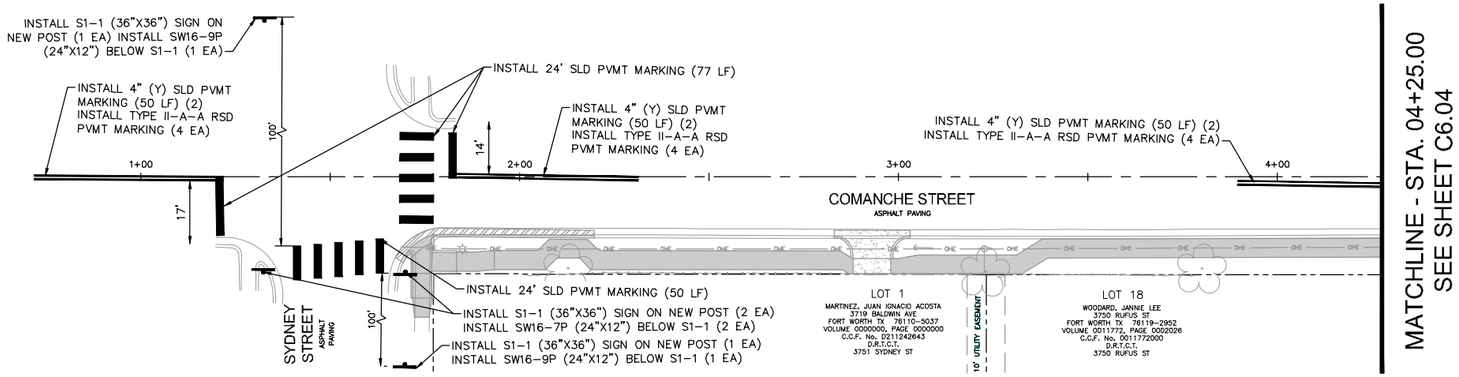

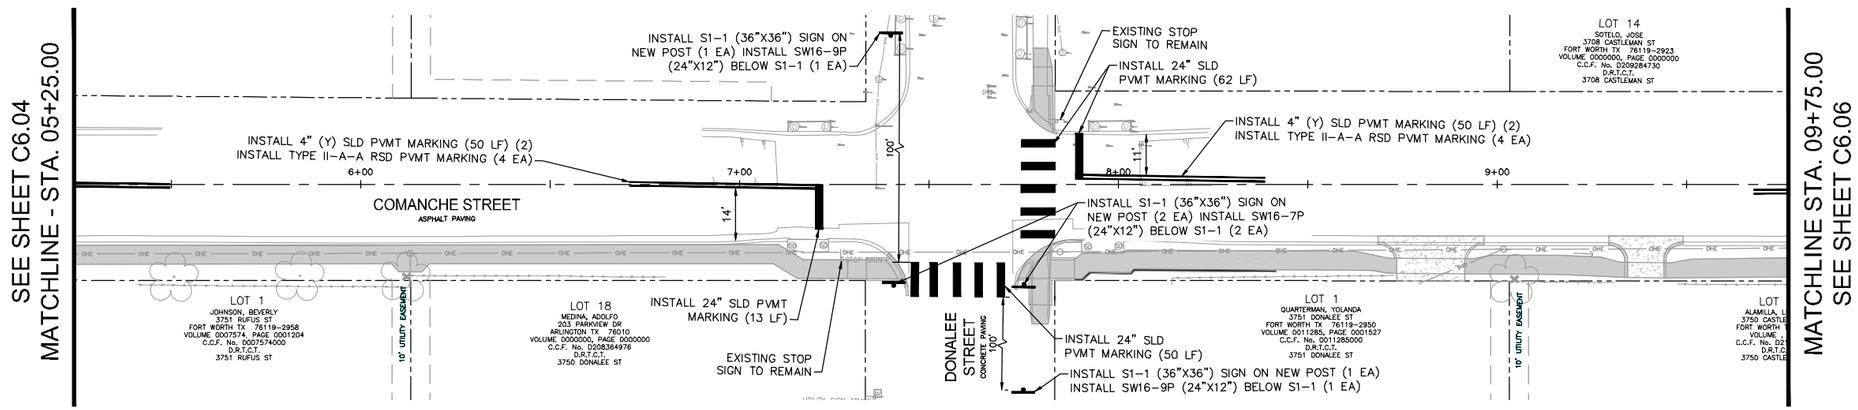

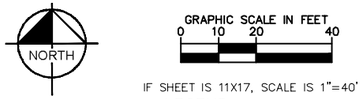

IF SHEET IS 11X17, SCALE IS 1"=40'

LEGEND

- EX ROW
- EX APPROX ROW
- EX UTILITY EASEMENT
- TROE LIMITS
- BACK TO BACK MOUNTED SIGN(S) ON POST
- SIGN ON POST

SIGNS (EA)			
TYPE	DESCRIPTION	SIZE	Quantity
S1-1	SCHOOL	30" X 30"	3
SW16-7P	DIAGONAL ARROW	24" X 12"	4
SW16-9P	AHEAD	24" X 12"	4

NOTE:

1. SEE SHEET C0.03E FOR PROJECT SPECIFIC NOTES.

THE CONTRACTOR SHALL CONTACT THE FOLLOWING AT LEAST 48 HOURS PRIOR TO CONSTRUCTION:

AT&T 1-800-331-0500
FORT WORTH T&PW (817)-392-8100
ATMOS ENERGY (817)-207-2821
ONCOR ELECTRIC (888)-313-6862
TXU ENERGY (972)-791-2888
SPECTRUM (866)-874-2389
ALL OTHER FACILITIES 1-800-DIG-TESS

STATE OF TEXAS
SCOTT R. ARNOLD
96782
LICENSED
PROFESSIONAL ENGINEER

Scott R. Arnold, P.E.

5/28/2021

Kimley»Horn

© 2021 KIMLEY-HORN AND ASSOCIATES, INC.
TBPE REGISTERED ENGINEERING FIRM F-928
801 CHERRY STREET, SUITE 1300
FORT WORTH, TEXAS 76102
P: 817-335-6511 F: 817-335-5070
WWW.KIMLEY-HORN.COM

Texas Department of Transportation
© 2021

FY 2018 SAFE ROUTE TO SCHOOL (SRTS) IMPROVEMENTS
C.C. MOSS ELEMENTARY SCHOOL
COMANCHE STREET - BEGIN TO 18+75

SIGNING AND STRIPING LAYOUT

FED.RD.	PROJECT NO.	HIGHWAY NO.

STATE	DISTRICT	COUNTY	SHEET NO.
TEXAS	FTW	TARRANT	C6.07
CONTROL	SECTION	JOB	
0902	90	084	

PLOTTED BY: MURRAY, JACOB
PLOT DATE: 5/27/2021 9:21 PM
LOCATION: K:\FTW_TPTO\061018211-CFW-2018-SRTS\CADD\SHEETS\C.C MOSS\MARKING1.DWG
LAST SAVED: 5/27/2021 8:48 PM

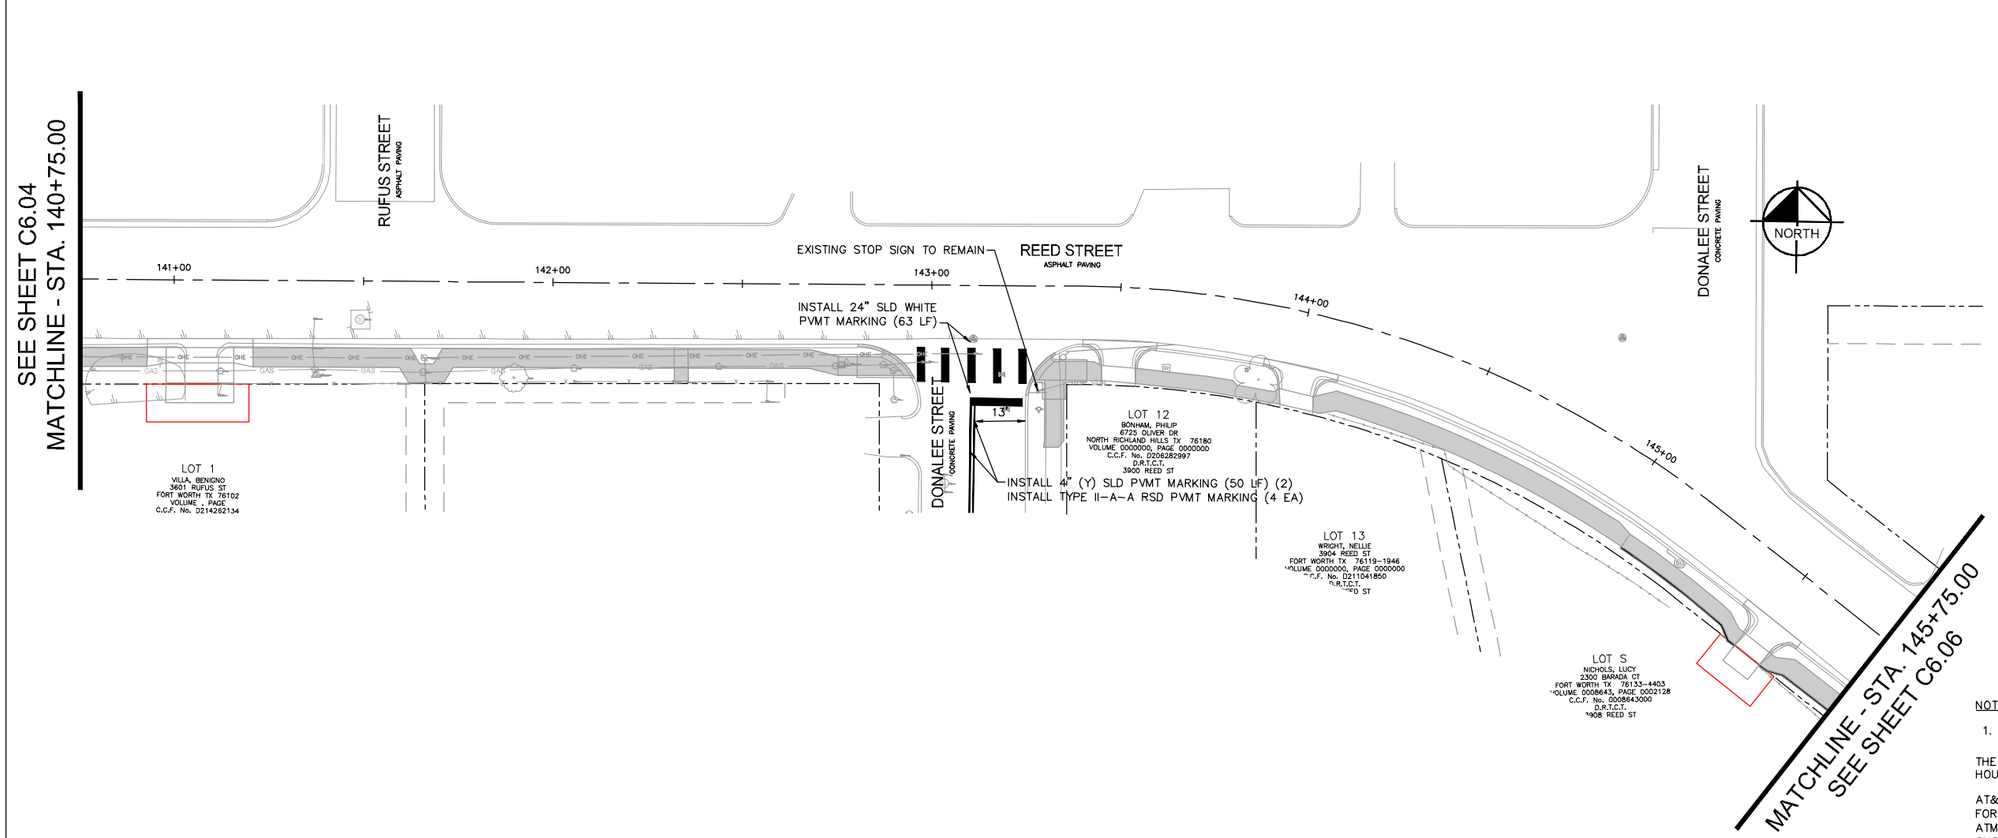

GRAPHIC SCALE IN FEET
0 10 20 40

IF SHEET IS 11X17, SCALE IS 1"=40'

LEGEND

- EX ROW
- EX APPROX ROW
- EX UTILITY EASEMENT
- TROE LIMITS
- BACK TO BACK MOUNTED SIGN(S) ON POST
- SIGN ON POST

NOTE:

1. SEE SHEET C0.03E FOR PROJECT SPECIFIC NOTES.

THE CONTRACTOR SHALL CONTACT THE FOLLOWING AT LEAST 48 HOURS PRIOR TO CONSTRUCTION:

AT&T 1-800-331-0500
FORT WORTH T&PW (817)-392-8100
ATMOS ENERGY (817)-207-2821
ONCOR ELECTRIC (888)-313-6862
TXU ENERGY (972)-791-2888
SPECTRUM (866)-874-2389
ALL OTHER FACILITIES 1-800-DIG-TESS

STATE OF TEXAS
SCOTT R. ARNOLD
96782
LICENSED
PROFESSIONAL ENGINEER

Scott R. Arnold, P.E.

5/28/2021

Kimley»Horn

© 2021 KIMLEY-HORN AND ASSOCIATES, INC.
TBPE REGISTERED ENGINEERING FIRM F-928
801 CHERRY STREET, SUITE 1300
FORT WORTH, TEXAS 76102
P: 817-335-6511 F: 817-335-5070
WWW.KIMLEY-HORN.COM

® Texas Department of Transportation
© 2021

FY 2018 SAFE ROUTE TO SCHOOL (SRTS) IMPROVEMENTS
C.C. MOSS ELEMENTARY SCHOOL
REED STREET - BEGIN TO STA 151+25

SIGNING AND STRIPING LAYOUT

FED.RD.	PROJECT NO.	HIGHWAY NO.

STATE	DISTRICT	COUNTY	SHEET NO.
TEXAS	FTW	TARRANT	C6.08
CONTROL	SECTION	JOB	
0902	90	084	

PLOTTED BY: MURRAY, JACOB
PLOT DATE: 5/27/2021 9:22 PM
LOCATION: K:\FTW_TPTO\061018211-CFW-2018-SRTS\CADD\SHEETS\C.C MOSS\MARKING4.DWG
LAST SAVED: 5/27/2021 8:48 PM

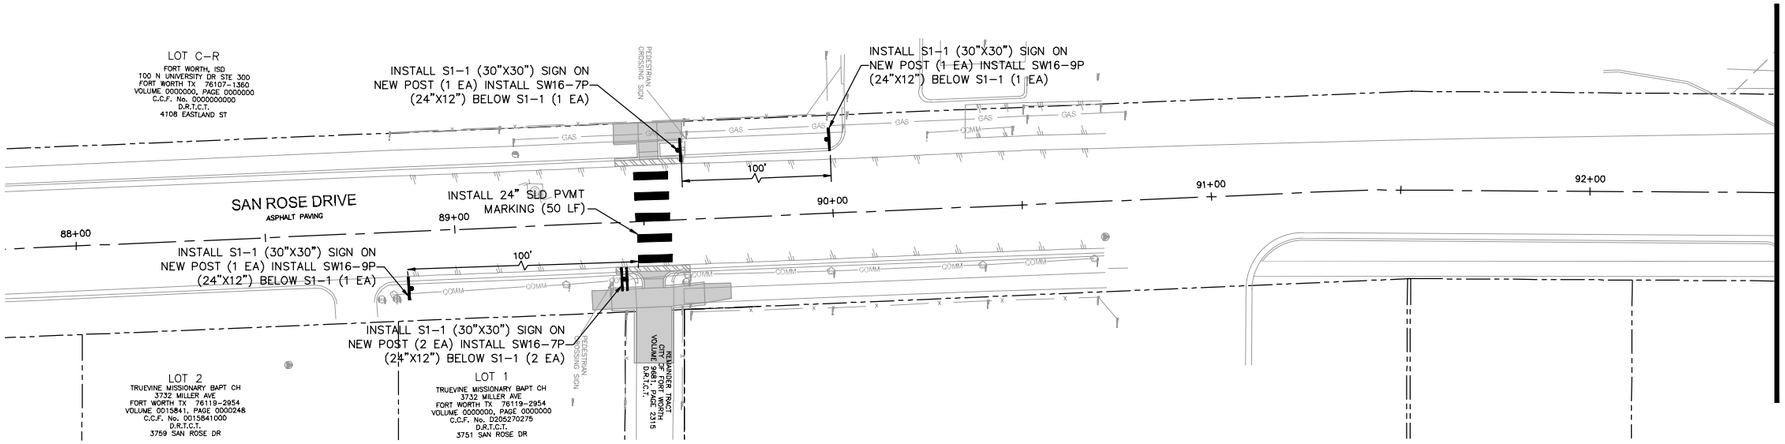

MATCHLINE - STA. 92+50.00

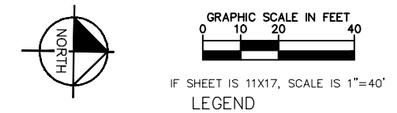

LEGEND

- EX ROW
- EX APPROX ROW
- EX UTILITY EASEMENT
- TROE LIMITS
- BACK TO BACK MOUNTED SIGN(S) ON POST
- SIGN ON POST

SIGNS (EA)			
TYPE	DESCRIPTION	SIZE	Quantity
R1-1	STOP SIGN	30" X 30"	1
S1-1	SCHOOL	30" X 30"	5
SW16-7P	DIAGONAL ARROW	24" X 12"	3
SW16-9P	AHEAD	24" X 12"	2

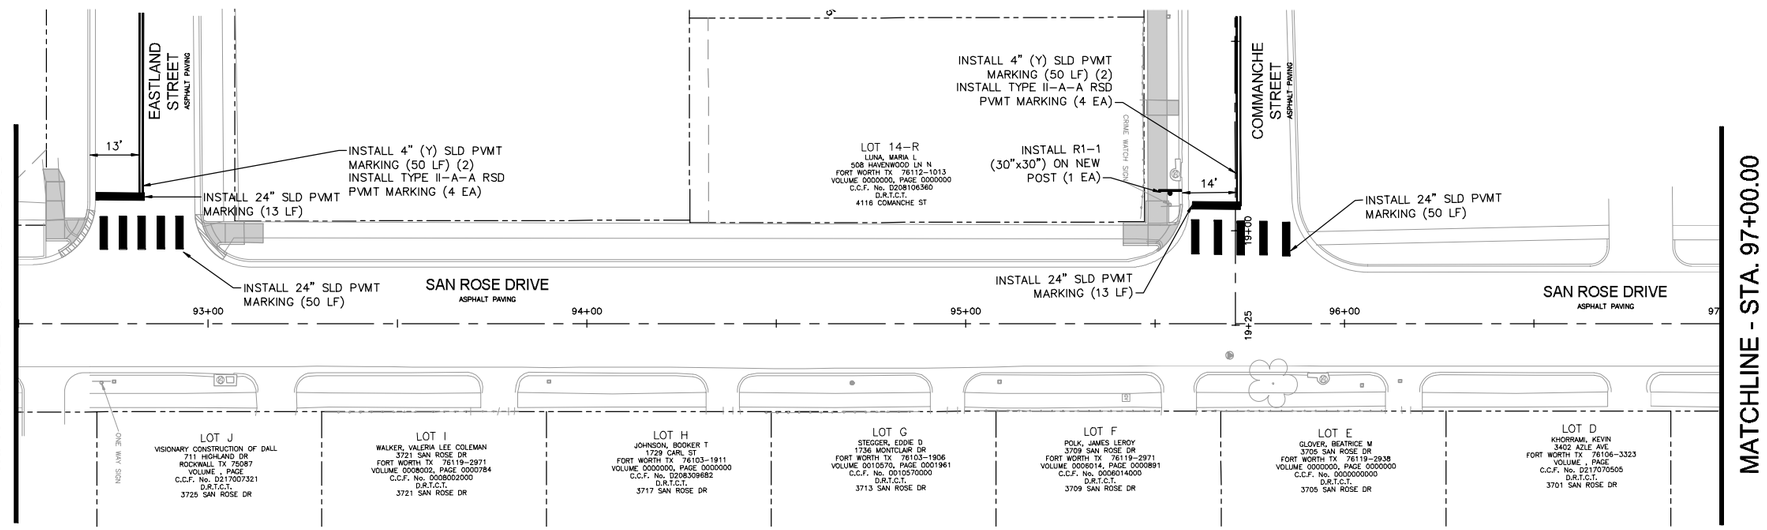

MATCHLINE - STA. 92+50.00

MATCHLINE - STA. 97+00.00

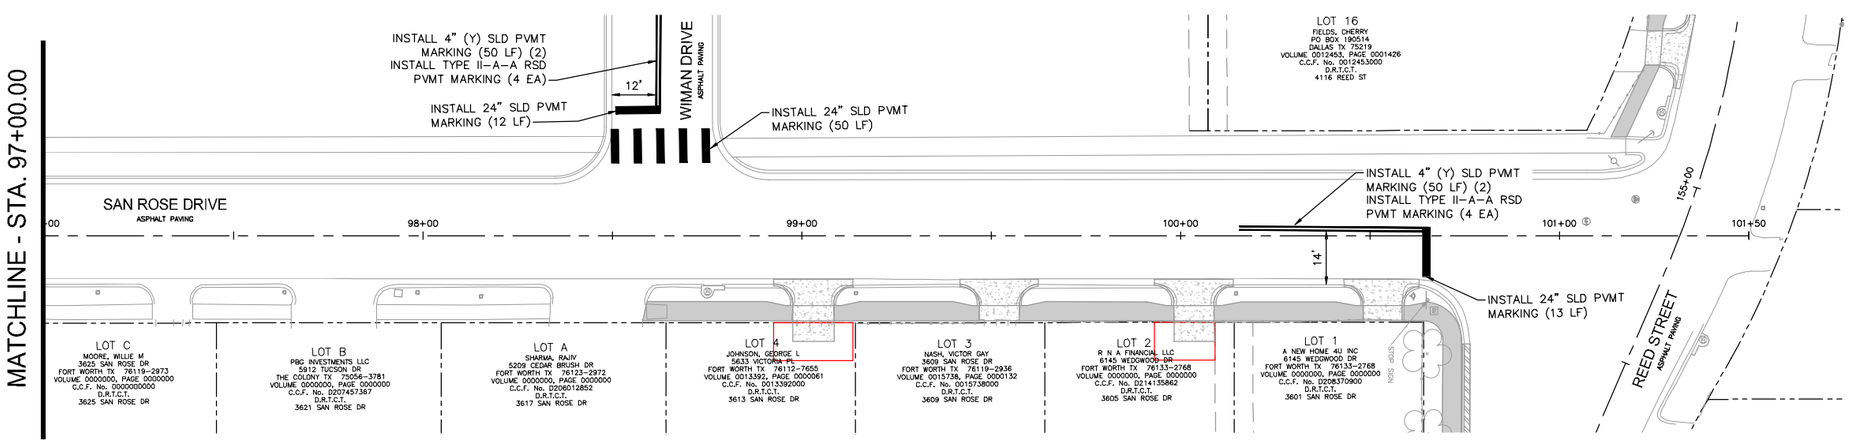

MATCHLINE - STA. 97+00.00

NOTE:

1. SEE SHEET C0.03E FOR PROJECT SPECIFIC NOTES.

THE CONTRACTOR SHALL CONTACT THE FOLLOWING AT LEAST 48 HOURS PRIOR TO CONSTRUCTION:

AT&T 1-800-331-0500
FORT WORTH T&PW (817)-392-8100
ATMOS ENERGY (817)-207-2821
ONCOR ELECTRIC (888)-313-6862
TXU ENERGY (972)-791-2888
SPECTRUM (866)-874-2389
ALL OTHER FACILITIES 1-800-DIG-TESS

STATE OF TEXAS
SCOTT R. MINIAR
96782
LICENSED
PROFESSIONAL ENGINEER

5/28/2021

Kimley»Horn

© 2021 KIMLEY-HORN AND ASSOCIATES, INC.
TBPE REGISTERED ENGINEERING FIRM F-928
801 CHERRY STREET, SUITE 1300
FORT WORTH, TEXAS 76102
P: 817-335-6511 F: 817-335-5070
WWW.KIMLEY-HORN.COM

Texas Department of Transportation
© 2021

FY 2018 SAFE ROUTE TO SCHOOL (SRTS) IMPROVEMENTS
C.C. MOSS ELEMENTARY SCHOOL
SAN ROSE DRIVE - BEGIN TO END

SIGNING AND STRIPING LAYOUT

FED.RD.	PROJECT NO.	HIGHWAY NO.

STATE	DISTRICT	COUNTY	SHEET NO.
TEXAS	FTW	TARRANT	C6.09
CONTROL	SECTION	JOB	
0902	90	084	

PLOTTED BY: MURRAY, JACOB
PLOT DATE: 5/27/2021 9:22 PM
LOCATION: K:\FTW_TPTO\061018211-CFW-2018-SRTS\CADD\SHEETS\C.C MOSS\MARKING3.DWG
LAST SAVED: 5/27/2021 8:47 PM

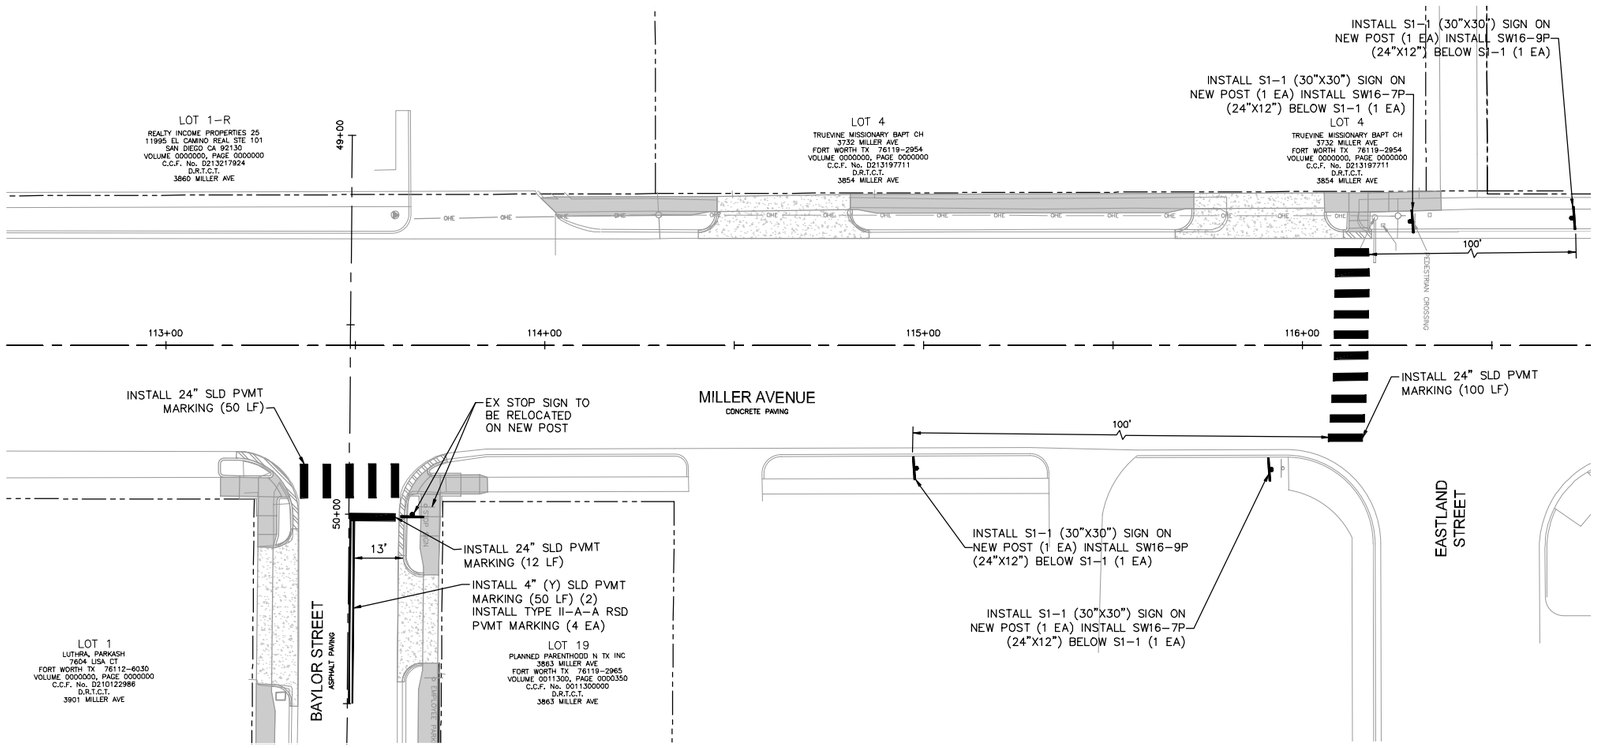

NORTH

GRAPHIC SCALE IN FEET
0 10 20 40

IF SHEET IS 11X17, SCALE IS 1"=40'

LEGEND

- EX ROW
- EX APPROX ROW
- EX UTILITY EASEMENT
- TROE LIMITS
- BACK TO BACK MOUNTED SIGN(S) ON POST
- SIGN ON POST

SIGNS (EA)			
TYPE	DESCRIPTION	SIZE	Quantity
S1-1	SCHOOL	30" X 30"	4
SW16-7P	DIAGONAL ARROW	24" X 12"	2
SW16-9P	AHEAD	24" X 12"	2

NOTE:

1. SEE SHEET C0.03E FOR PROJECT SPECIFIC NOTES.

THE CONTRACTOR SHALL CONTACT THE FOLLOWING AT LEAST 48 HOURS PRIOR TO CONSTRUCTION:

AT&T 1-800-331-0500
FORT WORTH T&PW (817)-392-8100
ATMOS ENERGY (817)-207-2821
ONCOR ELECTRIC (888)-313-6862
TXU ENERGY (972)-791-2888
SPECTRUM (866)-874-2389
ALL OTHER FACILITIES 1-800-DIG-TESS

STATE OF TEXAS
JOSHUA R. ANNIS
96792
LICENSED
PROFESSIONAL ENGINEER

Joshua R. Annis, P.E.

5/28/2021

Kimley»Horn

© 2021 KIMLEY-HORN AND ASSOCIATES, INC.
TBPE REGISTERED ENGINEERING FIRM F-928
801 CHERRY STREET, SUITE 1300
FORT WORTH, TEXAS 76102
P: 817-335-6511 F: 817-335-5070
WWW.KIMLEY-HORN.COM

® Texas Department of Transportation
© 2021

FY 2018 SAFE ROUTE TO SCHOOL (SRTS) IMPROVEMENTS
C.C. MOSS ELEMENTARY SCHOOL
MILLER AVENUE - BEGIN TO END

SIGNING AND STRIPING LAYOUT

FED.RD.	PROJECT NO.	HIGHWAY NO.

STATE	DISTRICT	COUNTY	SHEET NO.
TEXAS	FTW	TARRANT	C6.10
CONTROL	SECTION	JOB	
0902	90	084	

PLOTTED BY: MURRAY, JACOB
PLOT DATE: 5/27/2021 9:22 PM
LOCATION: K:\FTW_TPTO\061018211-CFW-2018-SRTS\CADD\SHEETS\C.C MOSS\MARKING3.DWG
LAST SAVED: 5/27/2021 8:47 PM