North Central Texas Council of Governments

FORT WORTH

Streams & Valleys

BOMBER SPUR REGIONAL VELOMER SHARED USE PATH

FROM THE INTERSECTION OF SH 183 AND N. FOREST BOULEVARD TO THE INTERSECTION OF SH 183 AND ALAMO AVENUE

PRELIMINARY DESIGN SCHEMATIC
PROJECT CSJ: 0914-00-XXX

BOMBER SPUR TRAIL DESIGN ELEMENTS
TRAIL WIDTH: 10'
SURFACE MATERIAL: CONCRETE
SHOULDER WIDTH: 1'-6"
TRAIL CLEARANCE: 8'-0"
PROJECT LENGTH: 7.4 MI

TRAIL TOTALS

TRAIL PROVIDED:	7.4 MI
TRAIL ADDED:	7.4 MI
TRAIL WITHIN ROW:	0.0 MI

ROW SUMMARY TABLE

REQUIRED ROW DEDICATIONS:	TRACTS 01-37
REQUIRED ROW PURCHASES:	TRACTS 38-47
NO ADDITIONAL ROW REQUIRED:	TRACTS 48-70

#	CURRENT OWNER	ACCOUNT NUMBER	LEGAL DESCRIPTION	PROPERTY USE

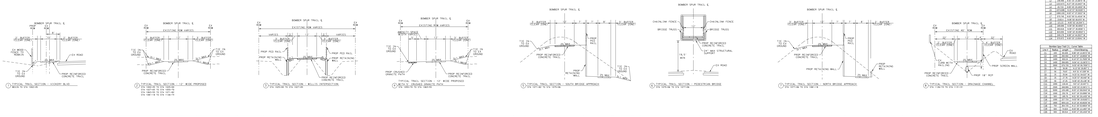

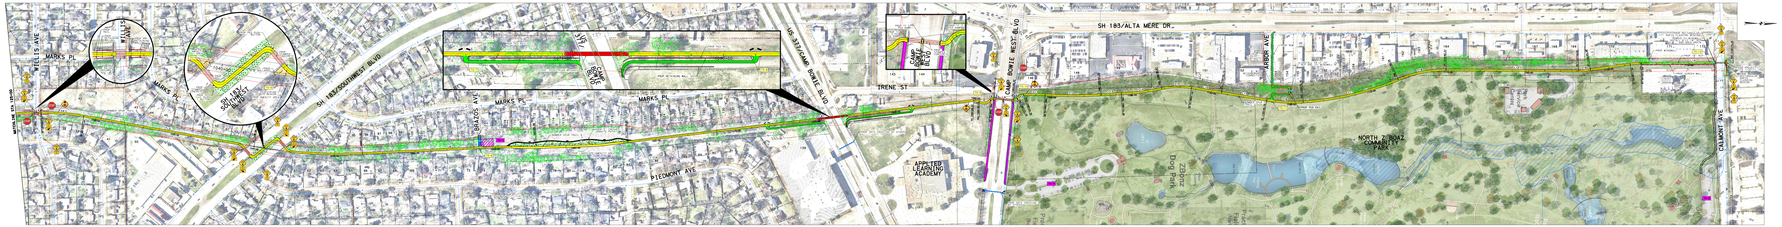

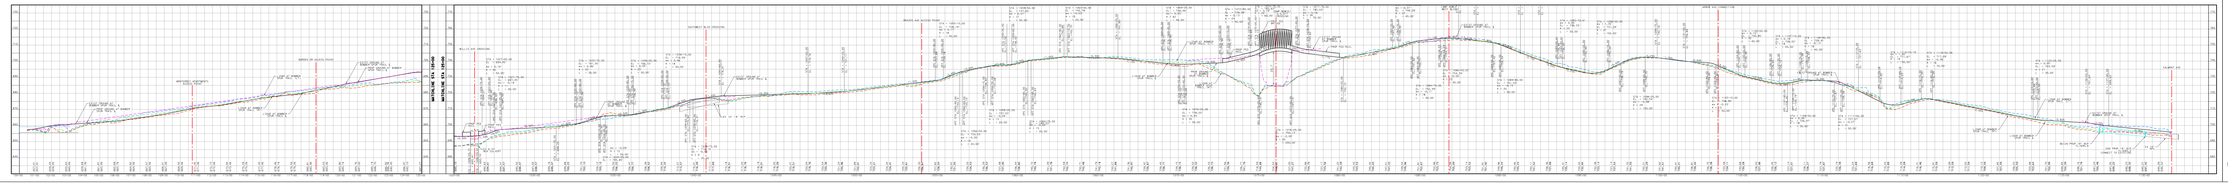

North Central Texas Council of Governments

FORT WORTH

Streams & Valleys

BOMBER SPUR REGIONAL VELOMER SHARED USE PATH

FROM THE INTERSECTION OF SH 183 AND N. FOREST BOULEVARD TO THE INTERSECTION OF SH 183 AND ALAMO AVENUE

PRELIMINARY DESIGN SCHEMATIC
PROJECT CSJ: 0914-00-XXX

BOMBER SPUR TRAIL DESIGN ELEMENTS
TRAIL WIDTH: 10'
SURFACE MATERIAL: CONCRETE
SHOULDER WIDTH: 1'-6"
TRAIL CLEARANCE: 8'-0"
PROJECT LENGTH: 7.4 MI

TRAIL TOTALS

TRAIL PROVIDED:	7.4 MI
TRAIL ADDED:	7.4 MI
TRAIL WITHIN ROW:	0.0 MI

ROW SUMMARY TABLE

REQUIRED ROW DEDICATIONS:	TRACTS 01-37
REQUIRED ROW PURCHASES:	TRACTS 38-47
NO ADDITIONAL ROW REQUIRED:	TRACTS 48-70

Kimley»Horn

THIS DOCUMENT, TOGETHER WITH THE CONCEPTS AND DESIGNS PRESENTED HEREIN, IS INTENDED ONLY FOR THE SPECIFIC PURPOSE AND CLIENT FOR WHICH IT WAS PREPARED. REUSE OF AND IMPROVEMENTS TO THIS DOCUMENT FOR ANY OTHER PURPOSE IS PROHIBITED WITHOUT THE WRITTEN CONSENT OF KIMLEY-HORN AND ASSOCIATES, INC.